



02/14/2020 10:42 AM
Boulder County Clerk, CO

RF: \$13.00

03766222

Page: 1 of 1

DF: \$0.00

**RECORD OF APPROVAL
PLANNED DEVELOPMENT PLAN
FIFTH AMENDMENT
SUPERIOR TOWN CENTER**


**TOWN OF SUPERIOR
COUNTY OF BOULDER
STATE OF COLORADO**

The Town of Superior approved a Fifth Amendment to the Superior Town Center Planned Development Plan (PDA-5) by Ordinance #O-16, Series 2019 on December 9, 2019 for the property within the Superior Town Center.

The Fifth Amendment to the Superior Town Center Planned Development Plan (Zoning) is available for inspection at the Superior Town Hall, 124 E. Coal Creek Drive Superior, Colorado 80027.


Phyllis L. Harden
Superior Town Clerk

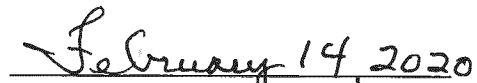


Date

LEGAL DESCRIPTION

PROPERTY DESCRIPTION

A parcel of land situate in Section Nineteen (19), Township One South (T.1S.), Range Sixty-nine West (R.69W.), Sixth Principal Meridian (6th P.M.), Town of Superior, County of Boulder, State of Colorado, more particularly described as follows:

COMMENCING at the North Sixteenth Corner on the West side of said Section 19, monumented by a 2.5" Brass Rock Cap embedded in a concrete median and stamped "PLS 29761" and assuming the West line of the Southwest Quarter of the Northwest Quarter of said Section 19, monumented at the West Quarter Corner by a 2" Aluminum Pipe with a 2.5" Aluminum Cap stamped "Frank R. Drexel and 2149", to bear South 01°14'50" East, being a grid bearing of the Colorado State Plane Coordinate System, North Zone, North American Datum 1983-92, a distance of 1316.98 feet, with all bearings herein relative thereto;

THENCE North 88°44'36" East a distance of 164.48 feet to the Westerly line of Superior Town Center Filing No. 1 which is coincidental with the Easterly Right of Way lines of McCaslin Boulevard and to the POINT OF BEGINNING;

The next Three (3) courses are along the Westerly lines of the Superior Town Center Filing No. 1 recorded February 4, 2013 as Reception No. 3287103 of the Records of Boulder County:

THENCE North 09°49'34" West a distance of 297.96 feet;

THENCE North 08°19'35" West a distance of 139.98 feet;

THENCE North 00°10'10" East a distance of 226.84 feet to the North line of said Superior Town Center Filing No. 1;

THENCE North 88°42'50" East along the North line of said Superior Town Center Filing No. 1 a distance of 914.12 feet to the Southwesterly line of Parcel 6, a parcel conveyed to the Colorado Department of Transportation per Reception No. 3311195 of the Records of Boulder County and to the beginning point of a curve non-tangent to this course;

THENCE along the Southwesterly line of Parcel 6 and southeasterly along the arc of a curve concave to the Southwest a distance of 358.66 feet, said curve has a Radius of 5594.58 feet, a Delta of 03°40'23" and is subtended by a Chord bearing South 54°03'32" East a distance of 358.60 feet to the Westerly line of Parcel 5A, a parcel conveyed to the Colorado Department of Transportation per Reception No. 3278852 of the Records of Boulder County;

The next Four (4) courses are along the Southwesterly lines of Parcel 5 and Parcel 5A, parcels conveyed to the Colorado Department of Transportation per Reception No. 3278852 of the Records of Boulder County:

THENCE South 00°09'03" East a distance of 112.62 feet;

THENCE South 33°36'24" East a distance of 332.24 feet;

THENCE South 76°33'19" East a distance of 339.96 feet;

THENCE South 45°06'17" East a distance of 1143.76 feet to the Northwest corner of Parcel 34REV X, a parcel conveyed to the Town of Superior per Reception No. 3311198 of the Records of Boulder County;

The next Three (3) courses are along the Northeastly lines of said Parcel 34REV X:

THENCE South 45°06'17" East a distance of 40.00 feet;

THENCE South 02°40'40" East a distance of 81.39 feet;

THENCE South 45°06'17" East a distance of 491.08 feet to the Northwest corner of Parcel 3, a parcel conveyed to the Colorado Department of Transportation per Reception No. 3292608 of the Records of Boulder County, the Northerly line of said Parcel 3 being coincidental with the North line of the Southeast Quarter of said Section 19;

The next Seven (7) courses are along the Southwesterly Right of Way line of Highway 36, acquired as Parcel 3 in Reception No. 3292608 of the Records of Boulder County:

THENCE South 44°55'45" East a distance of 271.52 feet;

THENCE South 51°12'24" East a distance of 282.51 feet;

THENCE North 44°53'46" East a distance of 49.97 feet;

THENCE South 45°06'14" East a distance of 20.98 feet to a Point of Curvature;

THENCE along the arc of a curve concave to the Northeast a distance of 694.29 feet, said curve has a Radius of 11531.56 feet, a Delta of 03°26'59" and is subtended by a Chord bearing South 46°49'43" East a distance of 694.18 feet to the end point of said curve;

THENCE South 44°48'05" East a distance of 316.20 feet;

THENCE South 50°07'05" East a distance of 369.75 feet to the South line of the North Half of the Southeast Quarter of said Section 19;

THENCE South 88°57'26" West along said South line a distance of 1850.30 feet to the Center-South Sixteenth Corner of said Section 19;

THENCE South 88°43'30" West along the South line of the Northeast Quarter of the Southwest Quarter of said Section 19 a distance of 1327.02 feet to the West line thereof;

THENCE North 00°13'16" East along the West line of the Northeast Quarter of the Southwest Quarter of said Section 19 a distance of 385.18 feet;

THENCE North 58°04'19" West a distance of 15.51 feet;

THENCE North 12°42'39" West a distance of 30.44 feet;

THENCE North 02°40'43" West a distance of 223.26 feet;

THENCE North 13°53'20" East a distance of 132.46 feet to the Southeast corner of the Discovery Office Park, a Minor Subdivision Plat recorded January 24, 2002 as Reception No. 2246177 of the Records of Boulder County;

THENCE North 00°13'16" East along the East line of said Discovery Office Park a distance of 335.51 feet;

THENCE North 60°39'58" West a distance of 103.04 feet;

THENCE North 15°03'36" West a distance of 224.80 feet;

THENCE South 74°56'24" West a distance of 421.03 feet;

THENCE South 15°03'36" East a distance of 22.39 feet the Southerly boundary line of the Superior Town Center Filing No. 1;

THENCE South 73°50'24" West along said Southerly line a distance of 355.67 feet to the most Southwesterly corner of the Superior Town Center Filing No. 1;

The next Two (2) courses are along a Westerly lines of the Superior Town Center Filing No. 1 recorded February 4, 2013 as Reception No. 3287103 of the Records of Boulder County, the Westerly lines of said subdivision being coincidental with the Easterly Right of Way lines of McCaslin Boulevard:

THENCE North 09°51'48" West a distance of 152.34 feet;

THENCE North 09°57'12" West a distance of 1229.42 feet to the South corner point of a parcel of land dedicated for McCaslin Boulevard Right of Way by action of said Superior Town Center Filing No. 1;

THENCE North 04°41'56" West along the Easterly line of said Right of Way parcel a distance of 102.76 feet to the POINT OF BEGINNING.

EXCEPTING THEREFROM all that portion of the Superior Cemetery that lies within the East Half of the Northwest Quarter of Section 19, Township 1 South, Range 69 West of the 6th Principal Meridian, County of Boulder, State of Colorado, more particularly described as follows:

COMMENCING at the Center Quarter Corner of said Section 19, monumented by a 3 1/4" Aluminum Cap on a #6 Rebar and stamped LS 24667 and 1996, and assuming the East line of the Northwest Quarter of said Section 19, monumented at the North Quarter corner of said Section 19, monumented by a 3 1/4" Aluminum Cap on a #6 Rebar stamped PLS 24961 and 2012, to bear North 00°02'40" West, being a grid bearing of the Colorado State Plane Coordinate System, North Zone, North American Datum 1983-92, a distance of 2647.43 feet, with all bearings herein relative thereto;

THENCE North 00°02'40" West along the East line of the Northwest Quarter of said Section 19 a distance of 190.53 feet to the POINT OF BEGINNING;

The following Three (3) courses are along the Southerly, Westerly and Northerly lines of the Superior Cemetery as described in an Agreement recorded May 16, 2003 as Reception No. 2442477 of the Records of Boulder County and illustrated in that Land Survey Plat deposited in the Records of Boulder County as LS-03-0011:

THENCE South 89°41'10" West a distance of 238.00 feet;

THENCE North 00°46'59" West a distance of 271.00 feet;

THENCE North 89°13'28" East a distance of 241.51 feet to the East line of the Northwest Quarter of said Section 19;

THENCE South 00°02'40" East along the East line of the Northwest Quarter of said Section 19 a distance of 272.94 feet to the POINT OF BEGINNING.

Said parcel of land, less the Superior Cemetery parcel, contains 156.350 acres, more or less ().

ADDITIONALLY EXCEPTING THEREFROM BLOCK 12 OF THAT CERTAIN LOT LINE ADJUSTMENT PLAT OF BLOCK 12, PARCEL H AND SUPERLOT 1 OF SUPERIOR TOWN CENTER FILING NO. 18 UNDER RECEPTION NUMBER 03415628 WITH THE COUNTY OF BOULDER, COLORADO RECORDED 12/02/2014.

DEVELOPER

RC SUPERIOR, LLC
ATTENTION: BILL JENCKS
11452 EL CAMINO REAL, SUITE 120
SAN DIEGO, CALIFORNIA 92130
VOICE: 858-345-3643

SIGNATURE BLOCKS

BOARD OF TRUSTEES CERTIFICATE


Approved by the Board of Trustees of the Town of Superior, State of Colorado.
Witness my hand the corporate seal of the Town of Superior, 7th
on the day of February, 2020

Attest: Phyllis L. Hardin Clint Folsom
Town Clerk Mayor

TOWN CLERK CERTIFICATE

I certify that this instrument as approved by (Resolution/Ordinance) No. 0-16 Series 2019, was filed in my office on the 7th day of February, 2020, at 10:00 o'clock am/pm.

Witness my hand the corporate seal of the Town of Superior, 7th on the day of February, 2020

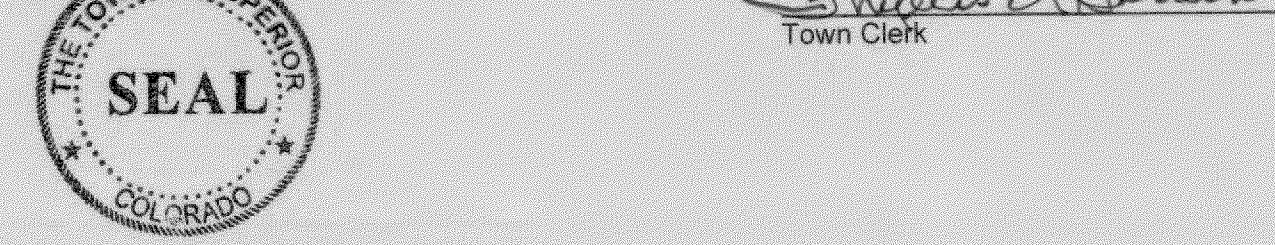

PLANNING COMMISSION CERTIFICATE

Recommended approval this 19th day of November, 2019, by the Town of Superior Planning Commission, Resolution No. PC-5 Series 2019

SIGNATURE BLOCKS (CONTINUED)

CERTIFICATE OF OWNERSHIP: TOWN OF SUPERIOR, COLORADO

I certify that I, Clint Folsom, am an owner representative of the property and consent to this plan.

In witness whereof I hereunto set my hand this 7th day of February, 2020
Clint Folsom

Town of Superior, Colorado

STATE OF COLORADO)

) ss.


County of Boulder)

The foregoing certificate of ownership was acknowledged before me this 7th

day of February, 2020 by Clint Folsom

My commission expires: 2-5-2021

Phyllis L. Hardin Notary Public

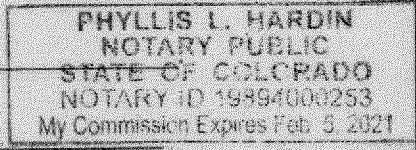

CERTIFICATE OF OWNERSHIP: RC SUPERIOR, LLC, a Delaware limited liability company

By: Superior Town Center ASLI VII Holdings, LLC, a Delaware limited liability company, its sole Member

By: Avanti Strategic Land Investors VII, L.L.P., a Delaware limited liability limited partnership, its sole Member

By: Avanti Properties Group II, L.L.P., a Delaware limited liability limited partnership, its Managing General Partner

By: Avanti Management Corporation, a Florida corporation, its sole General Partner

I certify that I, Marvin Shapiro, President, am the sole owner of the property and consent to this plan.

In witness whereof I hereunto set my hand this 6 day of February, 2020
Marvin Shapiro, President

Owners

STATE OF FLORIDA)

) ss.

County of ORANGE)

The foregoing certificate of ownership was acknowledged before me this 6

day of February, 2020 by Marvin Shapiro, President

My commission expires: 1/22/22 Shannon Kaitland Staunton

Shannon Kaitland Staunton Notary Public



Mortgagees or Lien Holders

STATE OF CALIFORNIA)

) ss.


County of SAN DIEGO)

The foregoing certificate of ownership was acknowledged before me this _____ day of _____, 20____, by _____

My commission expires: _____

Notary Public

VICINITY MAP

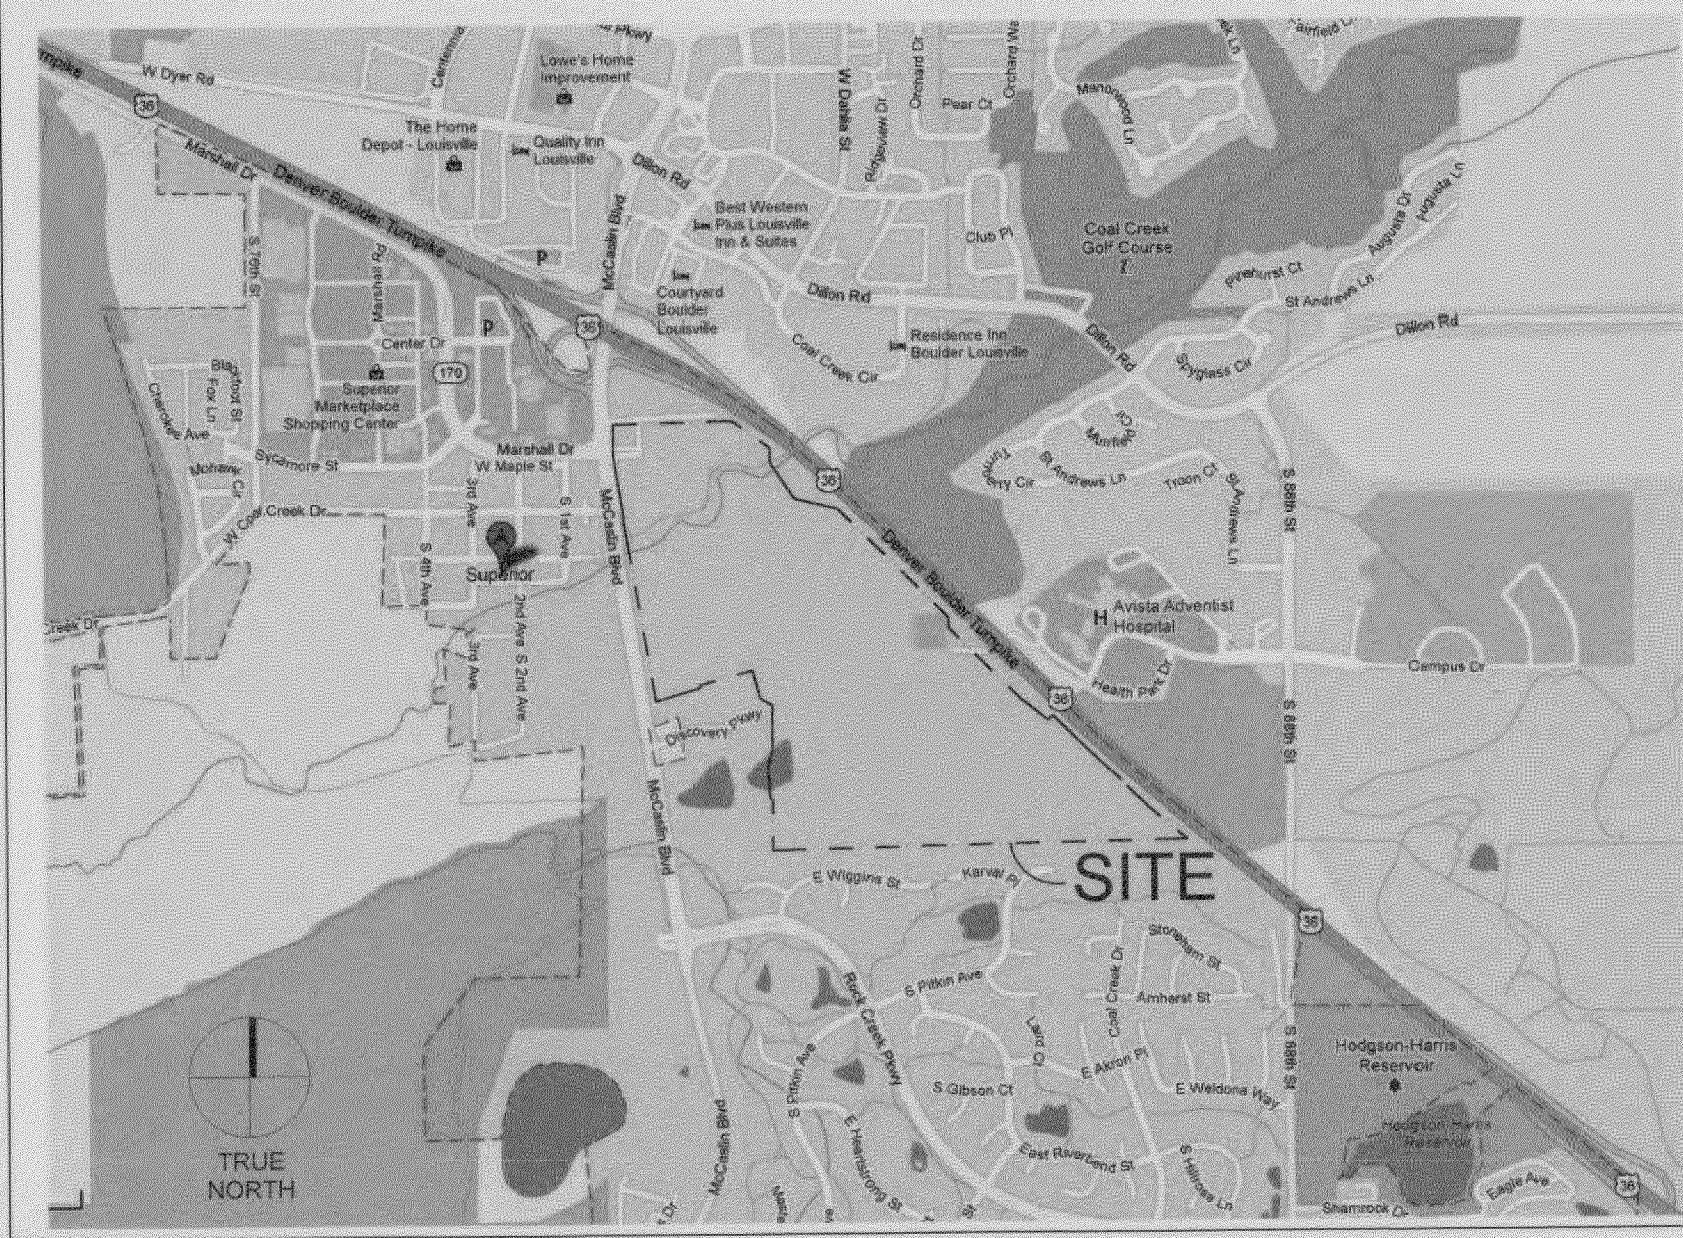

STREET NAME KEY	
PDA #2 STREET NAME	PDA #5 STREET NAME
STREET ONE	CREEK VIEW WAY
AVENUE A	GATEWAY DRIVE
AVENUE B	MARSHALL ROAD
AVENUE C	PROMENADE DRIVE
AVENUE D	SUPERIOR DRIVE
STREET THREE	OLD RAIL WAY
DISCOVERY PARKWAY SOUTH	VILLAGE GREEN WAY
DISCOVERY PARKWAY NORTH	CENTRAL PARK WAY
AVENUE C EASTBOUND	PROMENADE SOUTHBOUND
AVENUE C WESTBOUND	PROMENADE NORTHBOUND
AVENUE D	AVENUE E

STREET NAMES THAT CHANGED BETWEEN PDA #2 AND PDA #5 ARE LISTED.

SHEET INDEX

PLANNING/LAND USE SHEET NUMBER	SHEET TITLE
CS1.0	COVER SHEET 1
CS1.1 (FIGURE I)	COVER SHEET 2
CS1.2 (FIGURE B)	BUILD-TO-SETBACK DIAGRAM
CS1.3 (FIGURE A)	LAND USE CONCEPT BLOCK DIAGRAM
CS1.4 (FIGURE H)	BUILDING MASS DIAGRAM
SP1.0	SITE DEVELOPMENT PLAN W/ PROPOSED GRADING (NORTH PORTION OF SITE)
SP1.1	SITE DEVELOPMENT PLAN W/ PROPOSED GRADING (SOUTH PORTION OF SITE)
SP2.0a (FIGURE C.1)	ILLUSTRATIVE STREET SECTIONS 1
SP2.0b (FIGURE C.2)	ILLUSTRATIVE STREET SECTIONS 2
SP2.1a (FIGURE C.3)	ILLUSTRATIVE STREET SECTIONS 3
SP2.1b (FIGURE C.4)	ILLUSTRATIVE STREET SECTIONS 4
SP2.2 (FIGURE G.3)	RESIDENTIAL TYPOLOGIES
ARCHITECTURE A1.1 (FIGURE G.1)	ARCHITECTURAL PRECEDENTS (CORE AREA)
A1.2 (FIGURE G.2)	ARCHITECTURAL PRECEDENTS (COMMUNITY BUILDINGS, FREE-STANDING OFFICE, SOUTH PARCEL RESIDENTIAL)
A1.3 (FIGURE G.4)	CONCEPTUAL STREETS/ARCHITECTURAL CHARACTER STUDIES
A1.4 (FIGURE G.5)	CONCEPTUAL STREETS/ARCHITECTURAL CHARACTER STUDIES
LANDSCAPE L1.0 (FIGURE E.1)	PRELIMINARY MASTER LANDSCAPING PLAN/OPEN SPACE & PARKS PLAN (NORTH PORTION OF SITE)
L1.1 (FIGURE E.2)	PRELIMINARY MASTER LANDSCAPING PLAN/OPEN SPACE & PARKS PLAN (SOUTH PORTION OF SITE)
L1.2 (FIGURE D)	ARCHITECTURAL PRECEDENTS (CORE AREA)
PD CIVIL TECHNICAL SHEET C1.0	EXISTING CONDITIONS PLAN (NORTH PORTION OF SITE)
C1.1	EXISTING CONDITIONS PLAN (SOUTH PORTION OF SITE)
C2.0	PRELIMINARY DRAINAGE PLAN
C3.0	PRELIMINARY UTILITY PLAN (NORTH)
C3.1	PRELIMINARY UTILITY PLAN (SOUTH)
PROJECT IMPLEMENTATION RIGHTS AND OBLIGATIONS P1.0	PROJECT IMPLEMENTATION RIGHTS AND OBLIGATIONS

NOTE: The Design Guidelines Supplement included color versions of selected sheets, renamed as Figure A, Figure B, etc. These Figures were color versions of the selected black and white sheets (CS1.2, etc) and were produced in color to communicate the information at a small scale. The sheet index above lists the Figure and corresponding Sheet together. The colored areas are now shown with a unique cross-hatch type so that each plan sheet can be understood regardless of it being printed or viewed in color or black and white.

RC SUPERIOR
11452I Camino Real
Suite 120
San Diego, CA 92130

Vested Rights:
This Plan constitutes a site specific development plan as defined in Section 24-68-101, et. seq., C.R.S., and Chapter 16 of the Superior Municipal Code, available at the Superior Town Hall, 124 East Coal Creek Drive, Superior, Colorado. This PD incorporates the Design Guidelines Supplement by reference, and such Design Guidelines Supplement shall be considered part of the PD. The term and other conditions of these vested rights are further described in the development agreement dated March 11, 2013.

NOTES:
1. Neither PDA #3, PDA #4 nor PDA #5 supersede or replace any sheets or Design Guidelines in PDA #1 and PDA #2 for Block 12. Block 12 shall be subject to the Design Guidelines adopted in PDA #1, as amended by PDA #2, and Block 12 shall be zoned as set forth in PDA #1, as amended by PDA #2.
2. PDA#4 revisions were limited to Lot 4, Block 1.
3. PDA#5 revisions are limited to Blocks 5, 6, 7, 9, 10 and 11.
4. In the event of a conflict between the Design Guidelines Supplement and this plan sheet, this plan sheet shall control.

SUPERIOR TOWN CENTER
PD AMENDMENT #5

PROJ. NO.
DRAWN:
CHECKED:
APPROVED:
DATE: 12/02/2019

SUBMITTALS:
12-18-2019 TECHNICAL CORRECTIONS
01-15-2020 TECHNICAL CORRECTIONS

SHEET TITLE:

ISSUED FOR DESIGN
SUBMITTAL - NOT FOR
CONSTRUCTION
COVER
SHEET

SCALE:
SHEET NUMBER

CS1.0

LEGAL DESCRIPTION

PROPERTY DESCRIPTION

A parcel of land situate in Section Nineteen (19), Township One South (T.1S.), Range Sixty-nine West (R.69W.), Sixth Principal Meridian (6th P.M.), Town of Superior, County of Boulder, State of Colorado, more particularly described as follows:

COMMENCING at the North Sixteenth Corner on the West side of said Section 19, monumented by a 2.5" Brass Rock Cap embedded in a concrete median and stamped "PLS 29761" and assuming the West line of the Southwest Quarter of the Northwest Quarter of said Section 19, monumented at the West Quarter Corner by a 2" Aluminum Pipe with a 2.5" Aluminum Cap stamped "Frank R. Drexel and 1249", to bear South 01°14'50" East, being a grid bearing of the Colorado State Plane Coordinate System, North Zone, North American Datum 1983/92, a distance of 1316.98 feet, with all bearings herein relative thereto;

THENCE North 88°44'36" East a distance of 164.48 feet to the Westerly line of Superior Town Center Filing No. 1 which is coincidental with the Easterly Right of Way lines of McCaslin Boulevard and to the **POINT OF BEGINNING**;

The next Three (3) courses are along the Westerly lines of the Superior Town Center Filing No. 1 recorded February 4, 2013 as Reception No. 3287103 of the Records of Boulder County;

THENCE North 09°49'34" West a distance of 297.96 feet;

THENCE North 08°19'35" West a distance of 139.98 feet;

THENCE North 00°10'10" East a distance of 226.84 feet to the North line of said Superior Town Center Filing No. 1;

THENCE North 88°42'50" East along the North line of said Superior Town Center Filing No. 1 a distance of 914.12 feet to the Southwesterly line of Parcel 6, a parcel conveyed to the Colorado Department of Transportation per Reception No. 3311195 of the Records of Boulder County and to the beginning point of a curve non-tangent to this course;

THENCE along the Southwesterly line of Parcel 6 and southeasterly along the arc of a curve concave to the Southwest a distance of 358.66 feet, said curve has a Radius of 5594.58 feet, a Delta of 03°40'23" and is subtended by a Chord bearing South 54°03'12" East a distance of 358.60 feet to the Westerly line of Parcel 5A, a parcel conveyed to the Colorado Department of Transportation per Reception No. 3278852 of the Records of Boulder County;

The next Four (4) courses are along the Southwesterly lines of Parcel 5 and Parcel 5A, parcels conveyed to the Colorado Department of Transportation per Reception No. 3278852 of the Records of Boulder County;

THENCE South 00°09'03" East a distance of 112.62 feet;

THENCE South 33°36'24" East a distance of 332.24 feet;

THENCE South 76°33'19" East a distance of 339.96 feet;

THENCE South 45°06'17" East a distance of 1143.76 feet to the Northwest corner of Parcel 34REV X, a parcel conveyed to the Town of Superior per Reception No. 3311198 of the Records of Boulder County;

The next Three (3) courses are along the Northeasterly lines of said Parcel 34REV X;

THENCE South 45°06'17" East a distance of 40.00 feet;

THENCE South 00°02'40" East a distance of 81.39 feet;

THENCE South 45°06'17" East a distance of 491.08 feet to the Northwest corner of Parcel 3, a parcel conveyed to the Colorado Department of Transportation per Reception No. 3292608 of the Records of Boulder County, the Northerly line of said Parcel 3 being coincidental with the North line of the Southeast Quarter of said Section 19;

The next Seven (7) courses are along the Southwesterly Right of Way line of Highway 36, acquired as Parcel 3 in Reception No. 3292608 of the Records of Boulder County;

THENCE South 44°55'45" East a distance of 271.52 feet;

THENCE South 51°12'24" East a distance of 282.51 feet;

THENCE North 44°53'46" East a distance of 49.97 feet;

THENCE South 45°06'14" East a distance of 20.98 feet to a Point of Curvature;

THENCE along the arc of a curve concave to the Northeast a distance of 694.29 feet, said curve has a Radius of 11531.56 feet, a Delta of 03°26'59" and is subtended by a Chord bearing South 46°49'43" East a distance of 694.18 feet to the end point of said curve;

THENCE South 44°48'05" East a distance of 316.20 feet;

THENCE South 50°07'05" East a distance of 369.75 feet to the South line of the North Half of the Southeast Quarter of said Section 19;

THENCE South 88°57'26" West along said South line a distance of 1850.30 feet to the Center-South Sixteenth Corner of said Section 19;

THENCE South 88°43'30" West along the South line of the Northeast Quarter of the Southwest Quarter of said Section 19 a distance of 1327.02 feet to the West line thereof;

THENCE North 00°13'16" East along the West line of the Northeast Quarter of the Southwest Quarter of said Section 19 a distance of 385.18 feet;

THENCE North 58°04'19" West a distance of 15.51 feet;

THENCE North 12°42'09" West a distance of 30.44 feet;

THENCE North 02°40'43" West a distance of 223.26 feet;

THENCE North 13°53'20" East a distance of 132.46 feet to the Southeast corner of the Discovery Office Park, a Minor Subdivision Plat recorded January 24, 2002 as Reception No. 2246377 of the Records of Boulder County;

THENCE North 00°13'16" East along the East line of said Discovery Office Park a distance of 335.51 feet;

THENCE North 60°39'58" West a distance of 103.04 feet;

THENCE North 15°03'36" West a distance of 224.80 feet;

THENCE South 74°56'24" West a distance of 421.03 feet;

THENCE South 15°03'36" East a distance of 22.39 feet the Southerly boundary line of the Superior Town Center Filing No. 1;

THENCE South 73°50'24" West along said Southerly line a distance of 355.67 feet to the most Southwesterly corner of the Superior Town Center Filing No. 1;

The next Two (2) courses are along a Westerly lines of the Superior Town Center Filing No. 1 recorded February 4, 2013 as Reception No. 3287103 of the Records of Boulder County, the Westerly lines of said subdivision being coincidental with the Easterly Right of Way lines of McCaslin Boulevard:

THENCE North 09°51'48" West a distance of 152.34 feet;

THENCE North 09°57'12" West a distance of 1229.42 feet to the South corner point of a parcel of land dedicated for McCaslin Boulevard Right of Way by action of said Superior Town Center Filing No. 1;

THENCE North 04°41'56" West along the Easterly line of said Right of Way parcel a distance of 102.76 feet to the **POINT OF BEGINNING**.

EXCEPTING THEREFROM all that portion of the Superior Cemetery that lies within the East Half of the Northwest Quarter of Section 19, Township 1 South, Range 69 West of the 6th Principal Meridian, County of Boulder, State of Colorado, more particularly described as follows:

COMMENCING at the Center Quarter Corner of said Section 19, monumented by a 3 1/4" Aluminum Cap on a #6 Rebar and stamped LS 24667 and 1996, and assuming the East line of the Northwest Quarter of said Section 19, monumented at the North Quarter corner of said Section 19, monumented by a 3 1/4" Aluminum Cap on a #6 Rebar stamped PLS 24961 and 2012, to bear North 00°02'40" West, being a grid bearing of the Colorado State Plane Coordinate System, North Zone, North American Datum 1983/92, a distance of 2647.43 feet, with all bearings herein relative thereto;

THENCE North 00°02'40" West along the East line of the Northwest Quarter of said Section 19 a distance of 190.53 feet to the **POINT OF BEGINNING**;

The following Three (3) courses are along the Southerly, Westerly and Northerly lines of the Superior Cemetery as described in an Agreement recorded May 16, 2003 as Reception No. 2442477 of the Records of Boulder County and illustrated in that Land Survey Plat deposited in the Records of Boulder County as LS-03-0011;

THENCE South 89°41'10" West a distance of 238.00 feet;

THENCE North 00°46'59" West a distance of 271.00 feet;

THENCE North 89°13'28" East a distance of 241.51 feet to the East line of the Northwest Quarter of said Section 19;

THENCE South 00°02'40" East along the East line of the Northwest Quarter of said Section 19 a distance of 272.94 feet to the **POINT OF BEGINNING**.

Said parcel of land, less the Superior Cemetery parcel, contains 156.350 acres, more or less ().

ADDITIONALLY EXCEPTING THEREFROM BLOCK 12 OF THAT CERTAIN LOT LINE ADJUSTMENT PLAT OF BLOCK 12, PARCEL H AND SUPERLOT 1 OF SUPERIOR TOWN CENTER FILING NO. 18 UNDER RECEPTION NUMBER 03415628 WITH THE COUNTY OF BOULDER, COLORADO RECORDED 12/02/2014.

DEVELOPER

RC SUPERIOR, LLC
ATTENTION: BILL JENCKS
11452 EL CAMINO REAL, SUITE 120
SAN DIEGO, CALIFORNIA 92130
VOICE: 658-345-3643

SIGNATURE BLOCKS

BOARD OF TRUSTEES CERTIFICATE

Approved by the Board of Trustees of the Town of Superior, State of Colorado.

Witness my hand the corporate seal of the Town of Superior _____
on the day of _____, 20_____.

Attest: _____
Town Clerk Mayor

TOWN CLERK CERTIFICATE

I certify that this instrument as approved by (Resolution/Ordinance) No. _____, Series _____, was filed in my office on the _____ day of _____, 20_____, at _____ o'clock am/pm.

Witness my hand the corporate seal of the Town of Superior _____ on the day of _____, 20_____.

Town Clerk

PLANNING COMMISSION CERTIFICATE

Recommended approval this _____ day of _____, 20_____, by the
Town of Superior Planning Commission, Resolution No. PC _____ Series 20 _____.

SIGNATURE BLOCKS (CONTINUED)

CERTIFICATE OF OWNERSHIP: TOWN OF SUPERIOR, COLORADO

I certify that I, _____, am an owner representative of the property and

consent to this plan.

In witness whereof I hereunto set my hand this ____ day of _____, 20____.

Town of Superior, Colorado

STATE OF COLORADO)

) ss.

County of Boulder)

The foregoing certificate of ownership was acknowledged before me this _____

day of _____, 20____, by _____.

My commission expires: _____

Notary Public

CERTIFICATE OF OWNERSHIP: RC SUPERIOR, LLC, a Delaware limited liability company

By: Superior Town Center ASLI VII Holdings, LLC, a Delaware limited liability company, its sole Member

By: Avanti Strategic Land Investors VII, L.L.L.P., a Delaware limited liability limited partnership, its sole Member

By: Avanti Properties Group II, L.L.L.P., a Delaware limited liability limited partnership, its Managing General Partner

By: Avanti Management Corporation, a Florida corporation, its sole General Partner

I certify that I, _____, am the sole owner of the property and

consent to this plan.

In witness whereof I hereunto set my hand this ____ day of _____, 20____.

Owners

STATE OF FLORIDA)

) ss.

County of ORANGE)

The foregoing certificate of ownership was acknowledged before me this _____

day of _____, 20____, by _____.

My commission expires: _____

Notary Public

Mortgagees or Lien Holders

STATE OF CALIFORNIA)

) ss.

County of SAN DIEGO)

The foregoing certificate of ownership was acknowledged before me this _____

day of _____, 20____, by _____.

My commission expires: _____

Notary Public

STREET NAME KEY	
PDA #2 STREET NAME	PDA #5 STREET NAME
STREET ONE	CREEK VIEW WAY
AVENUE A	GATEWAY DRIVE
AVENUE B	MARSHALL ROAD
AVENUE C	PROMENADE DRIVE
AVENUE D	SUPERIOR DRIVE
STREET THREE	OLD RAIL WAY
DISCOVERY PARKWAY SOUTH	VILLAGE GREEN WAY
DISCOVERY PARKWAY NORTH	CENTRAL PARK WAY
AVENUE C EASTBOUND	PROMENADE SOUTHBOUND
AVENUE C WESTBOUND	PROMENADE NORTHBOUND
AVENUE D	AVENUE E

STREET NAMES THAT CHANGED BETWEEN
PDA #2 AND PDA #5 ARE LISTED.

SHEET INDEX

PLANNING/LAND USE SHEET NUMBER	SHEET TITLE
CS1.0	COVER SHEET 1
CS1.1 (FIGURE I)	COVER SHEET 2
CS1.2 (FIGURE B)	BUILD-TO/SETBACK DIAGRAM
CS1.3 (FIGURE A)	LAND USE CONCEPT BLOCK DIAGRAM
CS1.4 (FIGURE H)	BUILDING MASS DIAGRAM
SP1.0	SITE DEVELOPMENT PLAN W/ PROPOSED GRADING (NORTH PORTION OF SITE)
SP1.1	SITE DEVELOPMENT PLAN W/ PROPOSED GRADING (SOUTH PORTION OF SITE)
SP2.0a (FIGURE C.1)	ILLUSTRATIVE STREET SECTIONS 1
SP2.0b (FIGURE C.2)	ILLUSTRATIVE STREET SECTIONS 2
SP2.1a (FIGURE C.3)	ILLUSTRATIVE STREET SECTIONS 3
SP2.1b (FIGURE C.4)	ILLUSTRATIVE STREET SECTIONS 4
SP2.2 (FIGURE G.3)	RESIDENTIAL TYPOLOGIES

ARCHITECTURE	
A1.1 (FIGURE G.1)	ARCHITECTURAL PRECEDENTS (CORE AREA)
A1.2 (FIGURE G.2)	ARCHITECTURAL PRECEDENTS (COMMUNITY BUILDINGS, FREE-STANDING OFFICE, SOUTH PARCEL RESIDENTIAL)
A1.3 (FIGURE G.4)	CONCEPTUAL STREETSCAPES/ARCHITECTURAL CHARACTER STUDIES
A1.4 (FIGURE G.5)	CONCEPTUAL STREETSCAPES/ARCHITECTURAL CHARACTER STUDIES


LANDSCAPE	
L1.0 (FIGURE E.1)	PRELIMINARY MASTER LANDSCAPING PLAN/OPEN SPACE & PARKS PLAN (NORTH PORTION OF SITE)
L1.1 (FIGURE E.2)	PRELIMINARY MASTER LANDSCAPING PLAN/OPEN SPACE & PARKS PLAN (SOUTH PORTION OF SITE)
L1.2 (FIGURE D)	ARCHITECTURAL PRECEDENTS (CORE AREA)

PD CIVIL TECHNICAL SHEET SET	
C1.0	EXISTING CONDITIONS PLAN (NORTH PORTION OF SITE)
C1.1	EXISTING CONDITIONS PLAN (SOUTH PORTION OF SITE)
C2.0	PRELIMINARY DRAINAGE PLAN
C3.0	PRELIMINARY UTILITY PLAN (NORTH)
C3.1	PRELIMINARY UTILITY PLAN (SOUTH)

PROJECT IMPLEMENTATION RIGHTS AND OBLIGATIONS	
PI 1.0	PROJECT IMPLEMENTATION RIGHTS AND OBLIGATIONS

NOTE: The Design Guidelines Supplement included color versions of selected sheets, renamed as Figure A, Figure B, etc. These Figures were color versions of the selected black and white sheets (CS1.2, etc) and were produced in color to communicate the information at a small scale. The sheet index above lists the Figure and corresponding Sheet together. The colored areas are now shown with a unique cross-hatch type so that each plan sheet can be understood regardless of it being printed or viewed in color or black and white.

VICINITY MAP

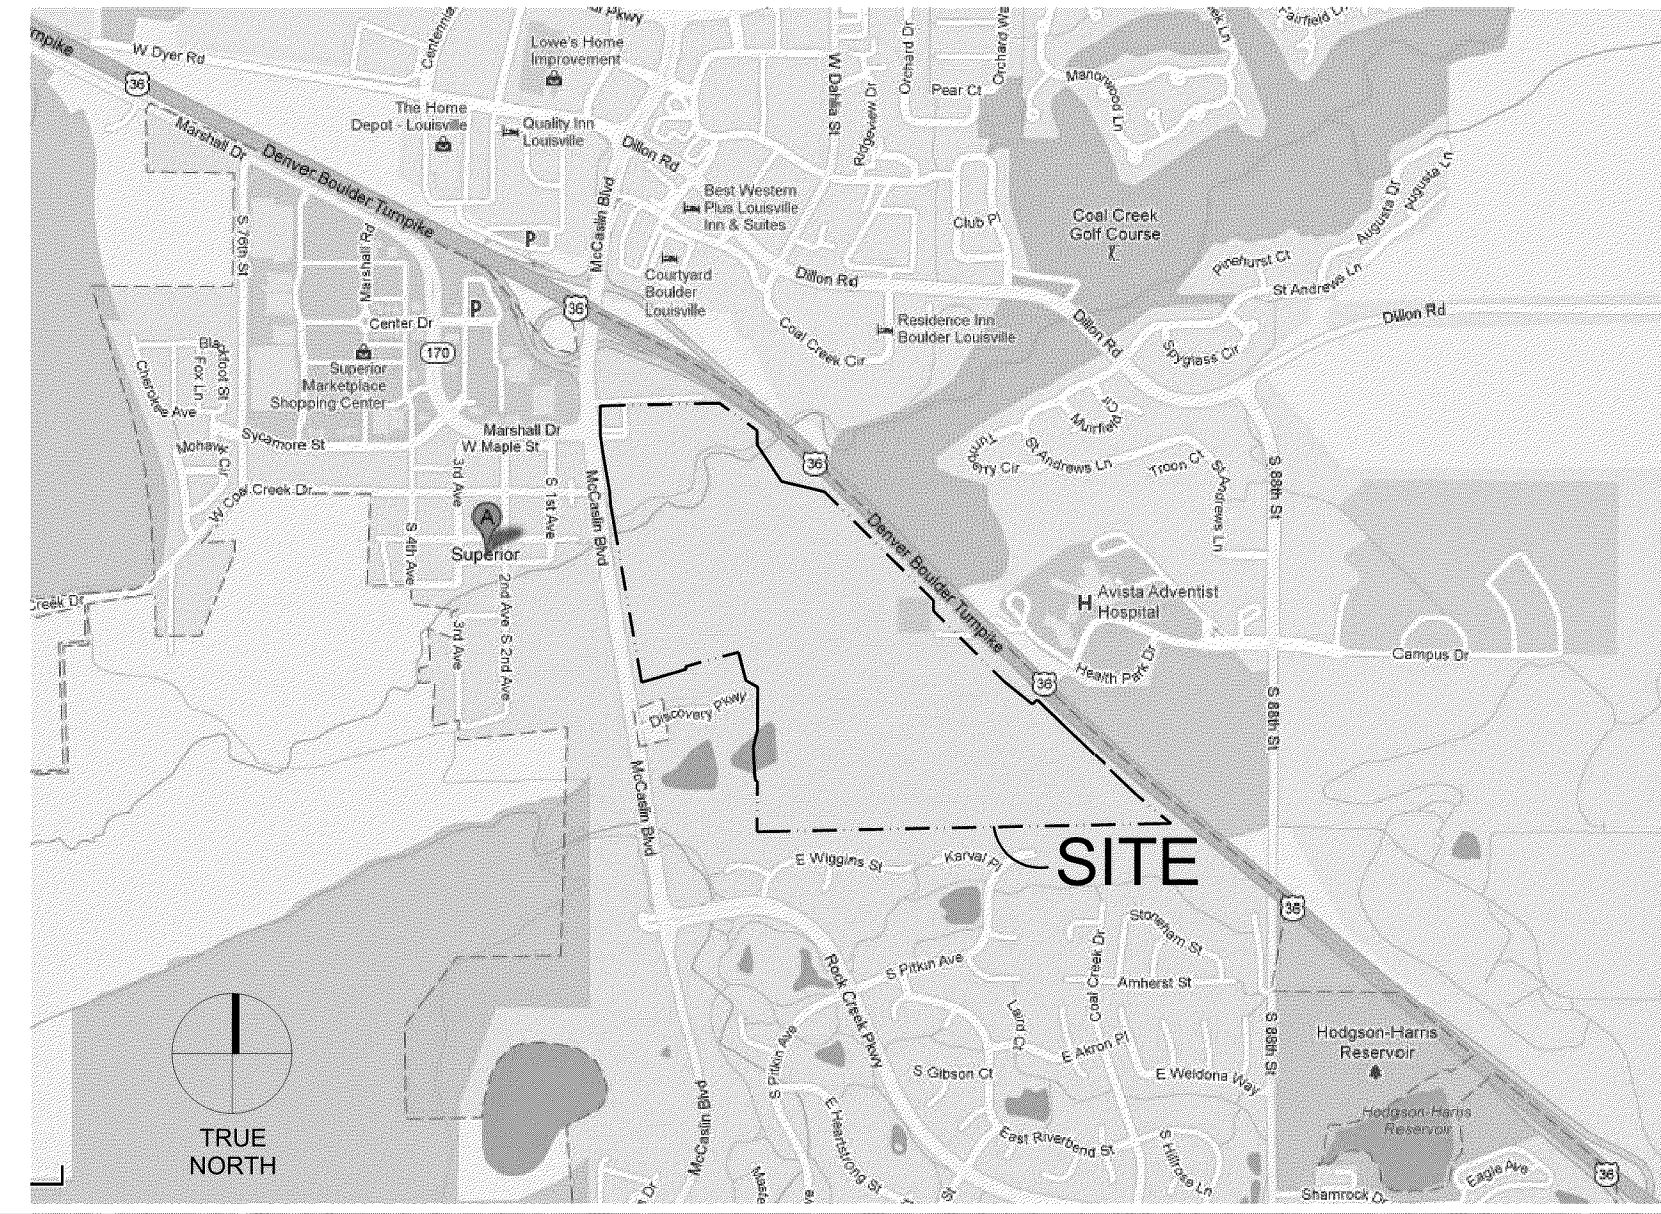

SUPERIOR TOWN CENTER EXAMPLE PARKING DEMAND AND SUPPLY CALCULATION							
Total Floor Area / Parking Summary (Planning Area 01 - North Parcels)							
Use:	Estimated Square Footage by Use	Rooms/DU's	Parking Ratio	Parking Formula	Gross Parking Demand	Shared Parking Utilization (Including Alternate Mode Reduction)	Net Parking Demand
Hotel							
Guest Rooms		300	1 sp/key	1,00000	300	0.90	270
Meeting Space (Public Areas Only)	8,000		1 sp/165 sf	0.00606	48	0.75	36
Restaurant (Front of House Only)	1,200		1 sp/150 sf	0.00667	8	0.80	6
Commercial (Non-restaurant):	10,000		1 sp/330 sf	0.00303	30	0.90	27
Civic Center	20,000		1 sp/330 sf	0.00303	61	0.90	55
PARKING REQUIRED:							395
LESS ON-STREET PARKING PROVIDED:							0
PARKING REQUIRED TO BE SHOWN ON FUTURE FINAL DEVELOPMENT PLANS (formula for minimum on a phased basis)							395

SUPERIOR TOWN CENTER Total Floor Area / Parking Summary (Planning Area 02 - Core Area)							
Use:	Estimated Square Footage by Use	Rooms/DU's	Parking Ratio	Parking Formula	Gross Parking Demand	Shared Parking Utilization (Including Alternate Mode Reduction)	Net Parking Demand
Hotel							
Guest Rooms		200	1 sp/key	1,00000	200	0.80	160
Meeting Space (Public Areas Only)	2,500		1 sp/165 sf	0.00606	15	0.75	11
Restaurant (Front of House Only)	1,200		1 sp/150 sf	0.00667	8	0.70	6
Commercial (Non-restaurant):	127,400		1 sp/330 sf	0.00303	386	0.80	309
Commercial (Restaurant)	40,000		1 sp / 150 sf	0.00667	267	0.70	187
Civic Town Hall/Town Square	40,000		1 sp/330 sf	0.00303	121	0.80	97
Private Indoor Recreation:	150,000		1 sp/400 sf	0.00250	375	0.80	300
Residential		750	Based on estimated unit by bedroom count	1.62500	1,219	0.90	1,097
PARKING REQUIRED:							2,166
LESS ON-STREET PARKING PROVIDED:							290
PARKING REQUIRED TO BE SHOWN ON FUTURE FINAL DEVELOPMENT PLANS (formula for minimum on a phased basis)							1,876

SUPERIOR TOWN CENTER Total Floor Area / Parking Summary (Planning Area 03 - South Parcels)							
Use:	Estimated Square Footage by Use	Rooms/DU's	Parking Ratio	Parking Formula	Gross Parking Demand	Shared Parking Utilization (Including Alternate Mode Reduction)	Net Parking Demand
Commercial (Non-restaurant)	107,200		1 sp/330 sf	0.00303	325	0.90	292
Commercial (Restaurant)	7,500		1 sp/330 sf	0.00303	23	0.90	20
Civic/Educational	40,000				25	0.90	23
Residential		650	Based on estimated unit by bedroom count	2.38750	1,552	1.00	1,552
PARKING REQUIRED:							1,887
LESS ON-STREET PARKING PROVIDED:							380
PARKING REQUIRED TO BE SHOWN ON FUTURE FINAL DEVELOPMENT PLANS (formula for minimum on a phased basis)							1,507

SUPERIOR TOWN CENTER Total Floor Area / Parking Summary (Total Project)							
Use:	Estimated Square Footage by Use	Rooms/DU's	Parking Ratio	Parking Formula	Gross Parking Demand	Shared Parking Utilization (Including Alternate Mode Reduction)	Net Parking Demand
Hotel							
Guest Rooms (high range)		500	1 sp/key	1,00000	500	0.85	430
Meeting Space (Public Areas Only)	10,500		1 sp/165 sf	0.00606	64	0.75	48
Restaurant (Front of House Only)	2,400		1/150 sf	0.00667	16	0.75	12
Commercial (Non-restaurant)	244,600		1 sp/330 sf	0.00303	741	0.85	628
Commercial (Restaurant)	47,500		1 sp/ 164 sf	0.00609	289	0.72	207
Civic:							
Civic / Community Center	20,000		1 sp/330 sf	0.00303	61	0.90	55
Town Hall/Town Square Civic Use	40,000		1 sp/330 sf	0.00303	121	0.80	97
Educational	40,000				25	0.90	23
Private Indoor Recreation:	150,000				375	0.80	300
Residential							
Planning Area 02		750	1.3 sp/ unit	1.62500	1,219	0.90	1,097
Planning Area 03		650	1.5 sp/ unit	2.38750	1,552	1.00	1,552
PARKING REQUIRED:							4,448
LESS ON-STREET PARKING PROVIDED:							670
PARKING REQUIRED TO BE SHOWN ON FUTURE FINAL DEVELOPMENT PLANS (formula for minimum on a phased basis)							3,778


BASE PARKING SCHEDULE FOR RESIDENTIAL UNITS						
Residential Parking Requirement	SPACES PER UNIT PLUS 0.03 SPACES ADDED FOR GUEST PARKING DEMAND					
	1 br = 1.35	2 br = 1.6	3 br = 2.10	4+ br =		
Estimated Unit/bedroom count	spaces/unit	spaces/unit	spaces/unit	2.60spaces/unit	Average	
Planning Area 02 - Core Area	40.0%		15.0%	5.0%	1.63	
Estimated Unit/bedroom count	1 br = 1.35	2 br = 1.6	3 br = 2.10	44 br = 3.10	Average	
	spaces/unit	spaces/unit	spaces/unit	spaces/unit		
Planning Area 03 - South Parcels	5.0%	15.0%	40.0%	40.0%	2.99	
note: this is before Shared Parking/ Alternate Mode Reductions						

SUPERIOR TOWN CENTER OVERALL PROJECT DENSITY MAXIMUMS		
The overall development described within the approved Planned Development (PD) Plan, should conform to the following maximums:		
Use:	Maximum	Notes:
Commercial / Retail:	444,600 sf	"Flex Space" is allocated for commercial/retail and mixed-use office.
Office:	373,000 sf	"Flex Space" allocated to free standing office
Private Indoor Recreation:	150,000 sf	"Recreation Flex Space" including associated uses
Civic Space:	na	To be determined by the Town
School:	40,000 sf	Building area only
Hospitality:	500 guest rooms	Plus related pre-function, meeting, restaurant and retail space
Residential:	1400 du's	All product types, excluding Assisted and/or Group Living

Note: Commercial/retail includes all retail and sales tax generating space including hospitality space identified above. There are no minimum densities.

SUPERIOR TOWN CENTER STANDARD PARKING RATIOS		
Land Use:	Parking Ratio	Other
Residential: Planning Area 2		
1 BR Unit	1.25 spaces per unit	plus .10 guest spaces
2 BR Unit	1.50 spaces per unit	plus .10 guest spaces
3 BR Unit	2.0 spaces per unit	plus .10 guest spaces
4 BR Unit	2.5 spaces per unit	plus .10 guest spaces
Residential: Planning Area 3		
1 BR Unit	1.25 spaces per unit	plus .10 guest spaces
2 BR Unit	1.50 spaces per unit	plus .10 guest spaces
3 BR Unit	2.0 spaces per unit	plus .10 guest spaces
4 BR Unit	3.0 spaces per unit	plus .10 guest spaces
Office	1 space / 330 SF	Usable Space Only
Civic	1 space / 330 SF	
Private Indoor Recreation	1 space / 400 SF	Usable Recreation Area
Retail	1 space / 330 SF	
Commercial (Restaurants)	1 space / 150 SF	
Hotel		
Rooms	1 space / Key	
Conference Space	1 space / 165 SF	Usable Meeting Space Only
Restaurants	1 space / 150 SF	Front of House Only

SHARED PARKING GUIDELINES FOR TOWN CORE (PLANNING AREA 2)	
Shared Parking Definition: Shared parking may be applied when land uses have off-set parking demand patterns and are able to use the same parking spaces/areas throughout the day. Shared parking is most effective when these land uses have significantly different peak parking characteristics that vary by time of day, day of week, and/or season of the year. In these situations, shared parking strategies will result in fewer total parking spaces needed when compared to the total aggregated number of spaces needed for each land use or business separately. Land uses often used in specific shared parking arrangements include: office, restaurants, flex, colleges, recreation, cinemas, and special event situations. Shared parking is often inherent in mixed-use developments, which include one or more businesses that are complementary, ancillary, or support other activities. General parking lots and/or on-street parking that is available for patrons of nearby businesses/commercial districts is another form of shared parking.	
Shared Parking Guidelines: The minimum number of parking spaces accompanying development in Superior Town Center shall be determined by following guidelines established by the Shared Parking Analysis for Superior Town Center (dated July 2, 2012). The parking ratios and participation rates established by this analysis may be reduced based upon a study prepared by the applicant following the procedures of the Urban Land Institute (ULI) Shared Parking Report, Institute of Transportation Engineers (ITE) Parking Generation Manual, or other procedures approved by Town staff. If standard rates are not available or limited, the applicant may collect data at similar sites to establish local parking demand rates. If the reduced parking plan assumes use of an existing parking facility, then field surveys shall be conducted to determine actual parking accumulation. The following source data and assumptions should be used if a subsequent shared parking analysis is provided:	
A.	Peak Parking Ratio by Land Use – use latest editions of ULI, ITE Parking Generator Manual, or Superior Municipal Code.
B.	Alternative Mode Use – as shown in Table 1, or supported by empirical data and approved by Town staff.
C.	Internal Capture Rates – as shown in Table 1, or supported by empirical data and approved by Town staff.
All building sites in Superior Town Center shall evaluate parking requirements using participation percentages set forth in the Shared Parking Analysis. If development occurs through a Master Developer of the entire Superior Town Center site, a Shared Parking Analysis of the entire site is required. If development occurs on a single lot or block, a Shared Parking Analysis shall consider current parking capacity coupled with required capacity for each additional building site.	
The following shall be included in a site specific Shared Parking Analysis:	
A.	Site plan of parking spaces intended for shared parking and their proximity to land uses they will serve.
B.	A signage plan that directs drivers to the most convenient parking areas for each particular use or group of uses (if distinctions can be made).
C.	A pedestrian circulation plan that shows connections and walkways between parking areas and land uses. These paths should be as direct and short as possible.
D.	A safety and security plan that addresses lighting and maintenance of the parking areas.
NOTE: Parking in the STC Core is intended to be on-street supplemented by structured parking. Surface parking lots may be used in the interim until all lots are built out. This enables the development to attain the building massing goals and create a true Town Center. The Table to the left shall be completed and submitted with each future Final Development Plan to demonstrate that the calculated parking demand is achieved.	

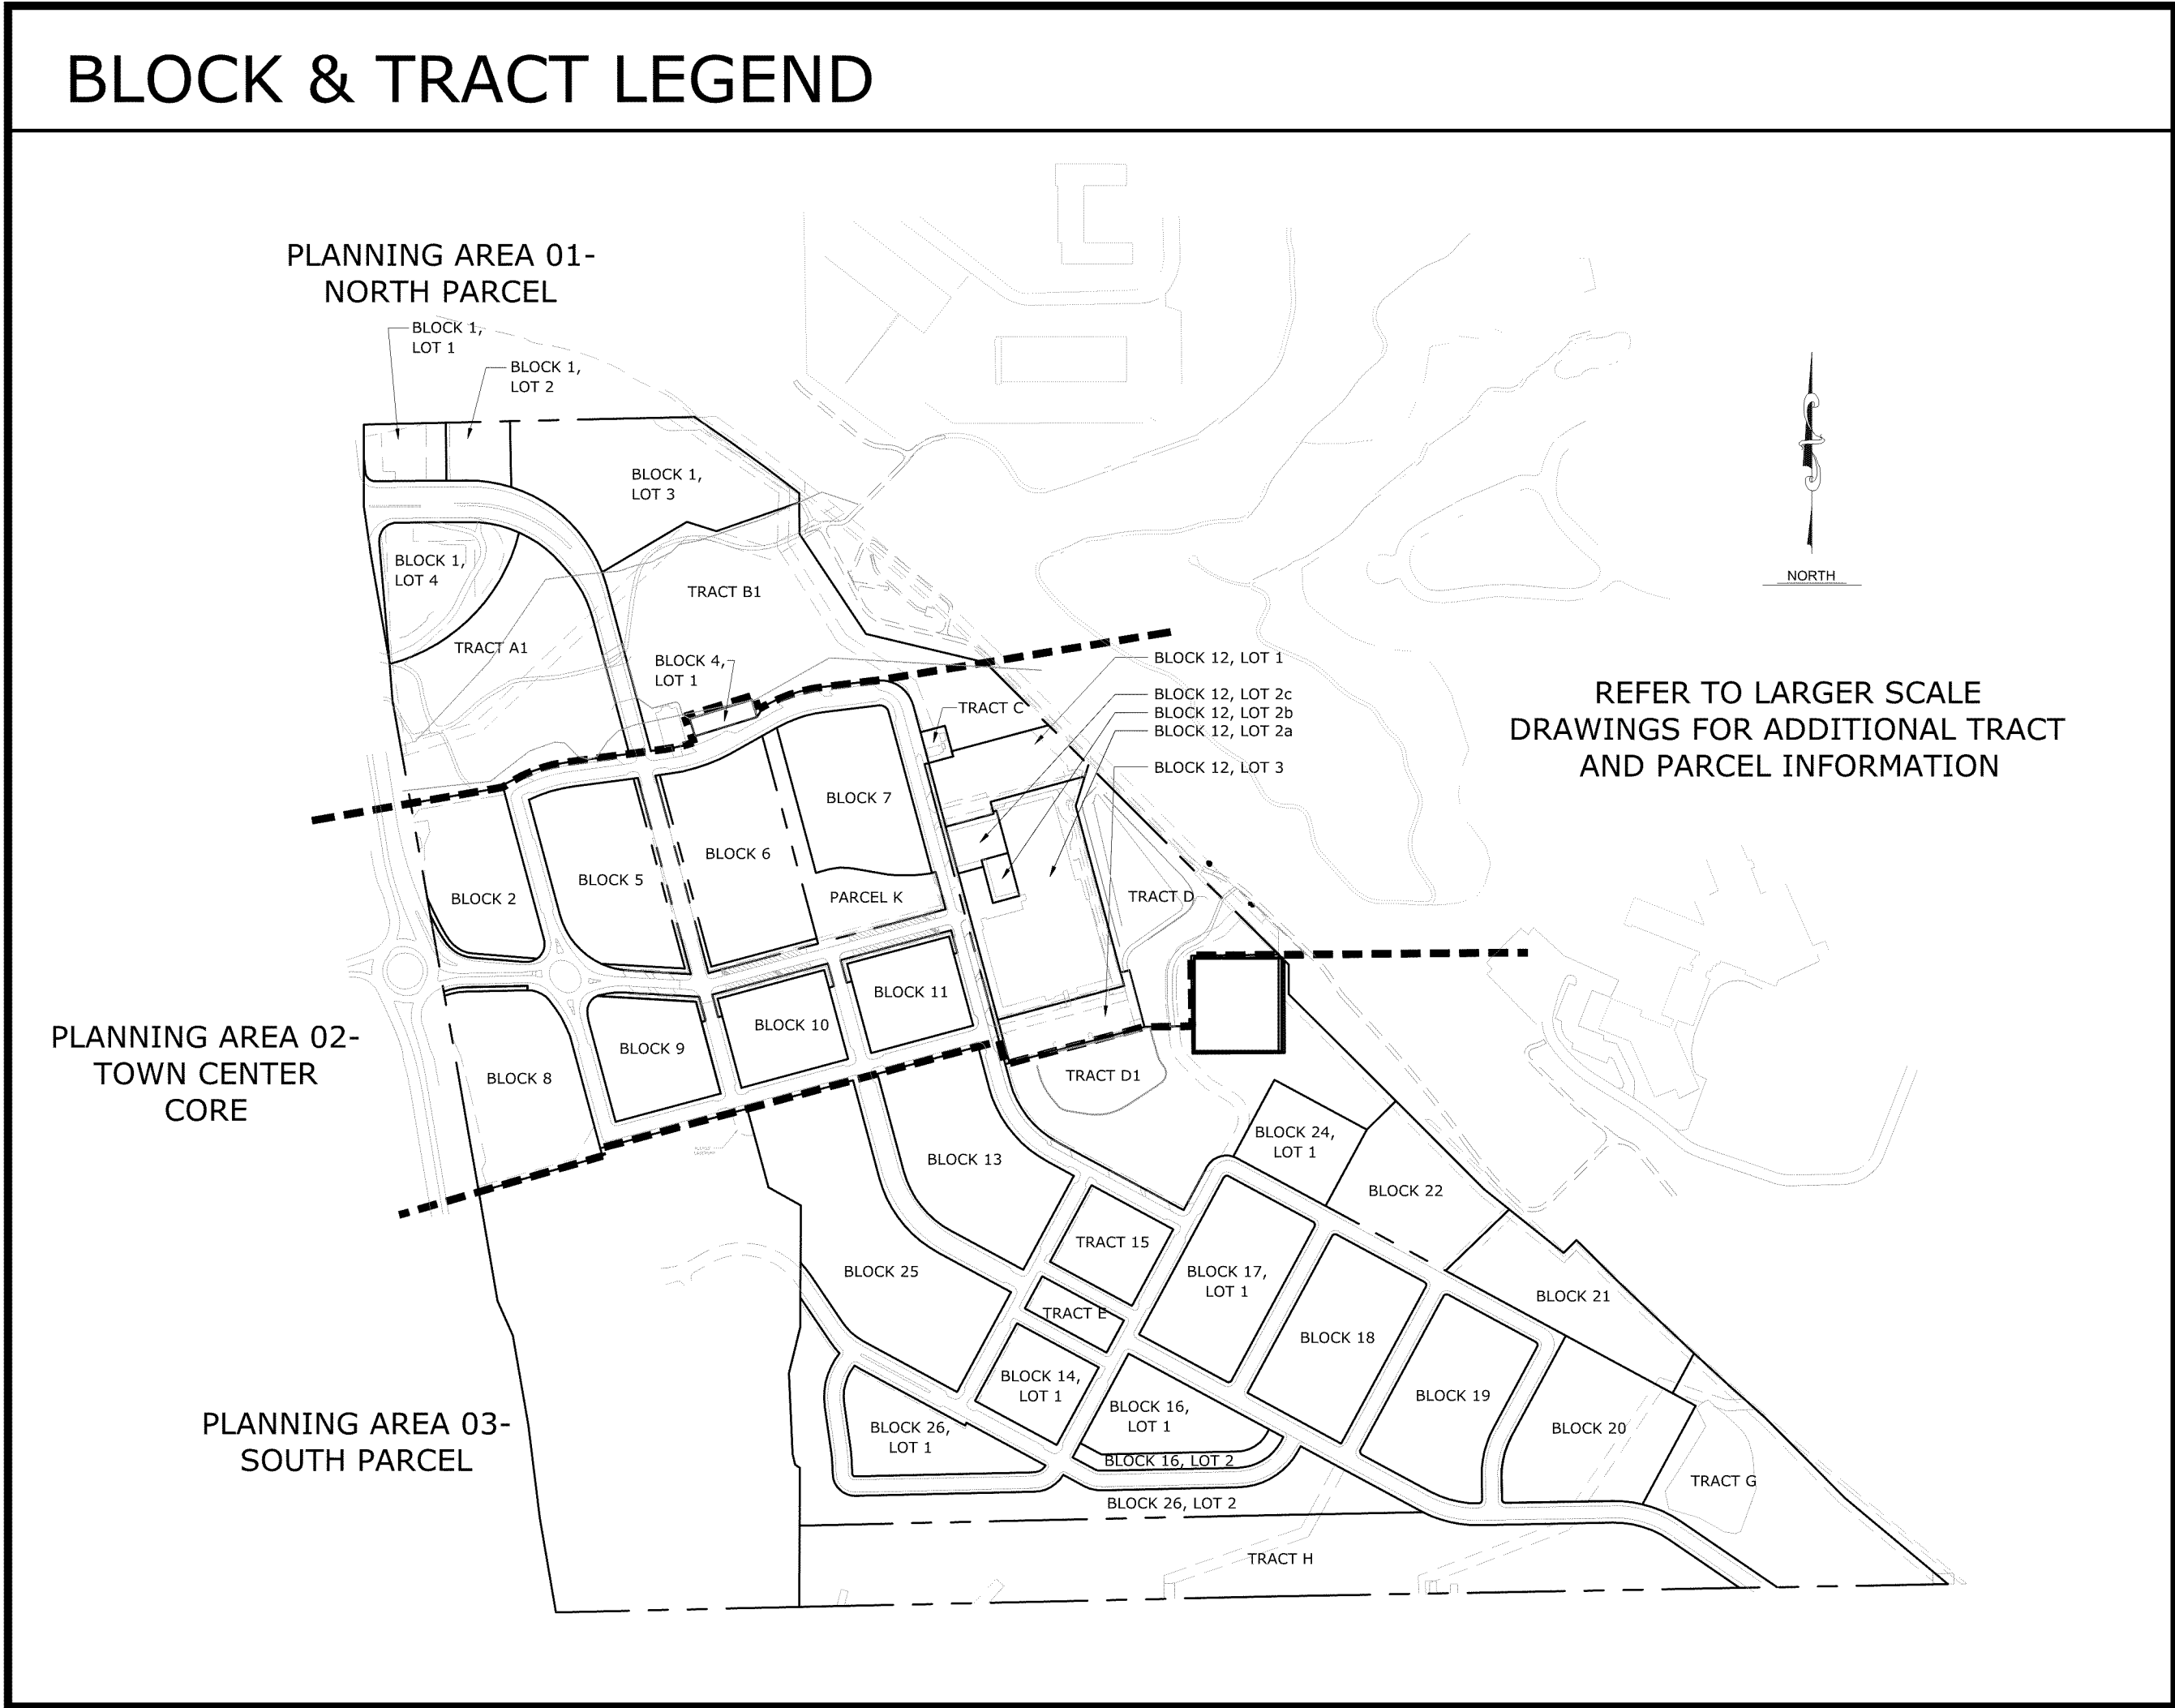

DEFINITIONS ASSOCIATED WITH BLOCK, LOT, TRACT, & PARCEL LEGEND:	
BLOCK:	Development parcel bounded by Tracts, Parcels, Right-of-Way, or project boundaries
LOT:	Portion of a development block.
TRACT:	Common areas to be dedicated to the Town upon recording of the Final Plat
PARCEL:	Only occur in Planning Area 2 (core area) and include the Town Square, Pedestrian Promenade and portions of the sidewalk areas and/or amenity zones adjoining the Blocks. Parcels will be further subdivided in subsequent FDP's and are necessary to allow commercial activities in otherwise public spaces. The Parcels can be owned by a Metro District, Commercial property association, or private party. The use of Parcels is restricted to supporting the public realm and activities in the Superior Town Center's public spaces

Note:
1. Ordinance No. O-6, Series 2013, Condition MM, stipulates that the requirement for the second access to the Town Center shall be triggered by the construction of 700 residential units or 800 p.m. peak-hour vehicle trips (total for both directions), whichever occurs first.

RC SUPERIOR
114521 Camino Real
Suite 120
San Diego, CA 92130

Vested Rights:
This Plan constitutes a site specific development plan as defined in Section 24-68-101, et seq., C.R.S., and Chapter 16 of the Superior Municipal Code, available at the Superior Town Hall, 124 East Coal Creek Drive, Superior, Colorado. This PD incorporates the Design Guidelines Supplement by reference, and such Design Guidelines Supplement shall be considered part of the PD. The term and other conditions of these vested rights are further described in the development agreement dated March 11, 2013.

NOTES:
1. Neither PDA #3, PDA #4 nor PDA #5 supersede or replace any sheets or Design Guidelines in PDA #1 and PDA #2 for Block 12. Block 12 shall be subject to the Design Guidelines adopted in PDA #1, as amended by PDA #2, and Block 12 shall be zoned as set forth in PDA #1, as amended by PDA #2.
2. PDA#4 revisions were limited to Lot 4, Block 1.
3. PDA#5 revisions are limited to Blocks 6, 7, 9, 10 and 11.
4. In the event of a conflict between the Design Guidelines Supplement and this plan sheet, this plan sheet shall control.

SUPERIOR TOWN CENTER
PD AMENDMENT #5

PROJ. NO.
DRAWN:
CHECKED:
APPROVED: 12/02/2019
DATE:
SUBMITTALS:
12-18-2019 TECHNICAL CORRECTIONS
01-15-2020 TECHNICAL CORRECTIONS

SHEET TITLE:
COVER SHEET 2

SCALE:
SHEET NUMBER

CS1.1 /
FIGURE I

RC SUPERIOR
11452I Camino Real
Suite 120
San Diego, CA 92130

Vested Rights:
This Plan constitutes a site specific development plan as defined in Section 24-68-101, et, seq., C.R.S., and Chapter 16 of the Superior Municipal Code, available at the Superior Town Hall, 124 East Coal Creek Drive, Superior, Colorado. This PD incorporates the Design Guidelines Supplement by reference, and such Design Guidelines Supplement shall be considered part of the PD. The term and other conditions of these vested rights are further described in the development agreement dated March 11, 2013.

NOTES:
1. Neither PDA #3, PDA #4 nor PDA #5 supersede or replace any sheets or Design Guidelines in PDA #1 and PDA #2 for Block 12. Block 12 shall be subject to the Design Guidelines adopted in PDA #1, as amended by PDA #2, and Block 12 shall be zoned as set forth in PDA #1, as amended by PDA #2.
2. PDA#4 revisions were limited to Lot 4, Block 1.
3. PDA#5 revisions are limited to Blocks 6, 7, 9, 10 and 11.
4. In the event of a conflict between the Design Guidelines Supplement and this plan sheet, this plan sheet shall control.

SUPERIOR TOWN CENTER
PD AMENDMENT #5

PROJ. NO.
DRAWN:
CHECKED:
APPROVED: 12/02/2019
DATE:
SUBMITTALS:
12-18-2019 TECHNICAL CORRECTIONS
01-15-2020 TECHNICAL CORRECTIONS

SHEET
TITLE:

BUILD-TO/
SETBACK
DIAGRAM

SCALE:
SHEET
NUMBER

CS1.2 /
FIGURE B

ENCROACHMENTS WITHIN RIGHT-OF-WAY

A License Agreement will be required for any private intrusion or uses within the Public Right-of-Way in Superior Town Center, including, but not limited to the below anticipated and/or planned encroachments:

Type	Maximum Encroachments
• Building Foundations	4.0'
• Awnings/Canopies	10.0'
• Signs (projecting/blade)	5.0'
• Outdoor dining and railings that enclose outdoor dining areas	15.0' (2)
• Roof Overhangs/Balconies	10.0'
• Minimum Height for Projecting Signs (measured from bottom of sign)	8.0'

Note:
(1) Encroachments in excess of the maximums listed above may be considered on a case-by-case basis.

(2) In all cases, a minimum 5.0' walkway is to be provided between the street amenities and the structure / seating area for outdoor dining.

BUILD-TO SETBACK DIAGRAM LEGEND

0.0' MIN - 15.0' MAX

0.0' MIN - 10.0' MAX
WITH 50% OF FACADE ON 0.0' BUILD TO LINE

2.0' MIN. - 8.0' MAX.

10.0' MIN.

15.0' MIN.

0.0' MIN. - 35.0' MAX

TRAIL EASEMENT

0' MINIMUM SUBJECT TO FEMA LETTER OF MAP
REVISION WITHIN FLOODPLAIN (SEE NOTE 3
BELOW)

25' REAR SETBACK

OPEN SPACE - TO BE DEDICATED AS
PUBLIC/TOWN LAND. TRAILS AND GRADING
ALLOWED BUT ORIGINAL GRADE TO REMAIN.

CONDITION "O" OF ORDINANCE NO. 0-1, SERIES 2016:
APPLICANT MAY PRESENT ALTERNATE ALIGNMENTS OF
AVENUE C IN FUTURE FINAL DEVELOPMENT PLAN
APPLICATIONS, AND IF THE REALIGNMENT APPROVED BY
THE BOARD RELOCATES THE PORTION OF AVENUE C THAT
RUNS PARALLEL TO THE NORTHERN TRACT H BOUNDARY,
MORE THAN 250' FROM THE SOUTHERN TRACT H BOUNDARY,
THEN BLOCKS 21 AND 22 SHALL BE CHANGED TO FLEX
SPACE (COMMERCIAL, RESIDENTIAL, LIVE/WORK,
CIVIC/EDUCATION). THE FLEX SPACE CHANGE SHALL
THEREAFTER BE SHOWN ON ALL APPLICABLE PLAN SHEETS.

*NOTES:

1. SETBACKS ARE MEASURED FROM R.O.W. (BACK OF CURB) OR EDGE OF PARCELS.
2. AREAS OF DISCOVERY/PUBLIC SPACES (SUCH AS PASSAGEWAYS, PASEOS AND COURTYARDS) MAY BE EXCLUDED FROM THE BUILD-TO/SETBACK REQUIREMENTS; HOWEVER, THE REQUIREMENT THAT 50% OF FACADES ARE REQUIRED TO BE BUILT AT A ZERO SETBACK FOR AREAS DESIGNATED AS REQUIRING A 0'-10' SETBACK SHALL STILL BE MET.
3. WHERE APPLICABLE, THE APPLICANT MUST COMPLY WITH THE TOWN OF SUPERIOR'S FLOODPLAIN DEVELOPMENT PROCESS AND OBTAIN BOTH A PERMIT FROM THE TOWN AND A LETTER OF MAP REVISION FROM FEMA PRIOR TO BEING GRANTED APPROVAL FOR ANY CONSTRUCTION WITHIN THE FLOODPLAIN.

PLANNING
AREA 1

PLANNING
AREA 2


PLANNING
AREA 3

0' MINIMUM SUBJECT TO
FEMA LETTER OF MAP
REVISION WITHIN
FLOODPLAIN. SEE BUILD-TO
SETBACK DIAGRAM LEGEND
NOTE 3.

25' REAR SETBACK
(NO BUILDINGS
PERMITTED)

0 50' 100' 200'

N

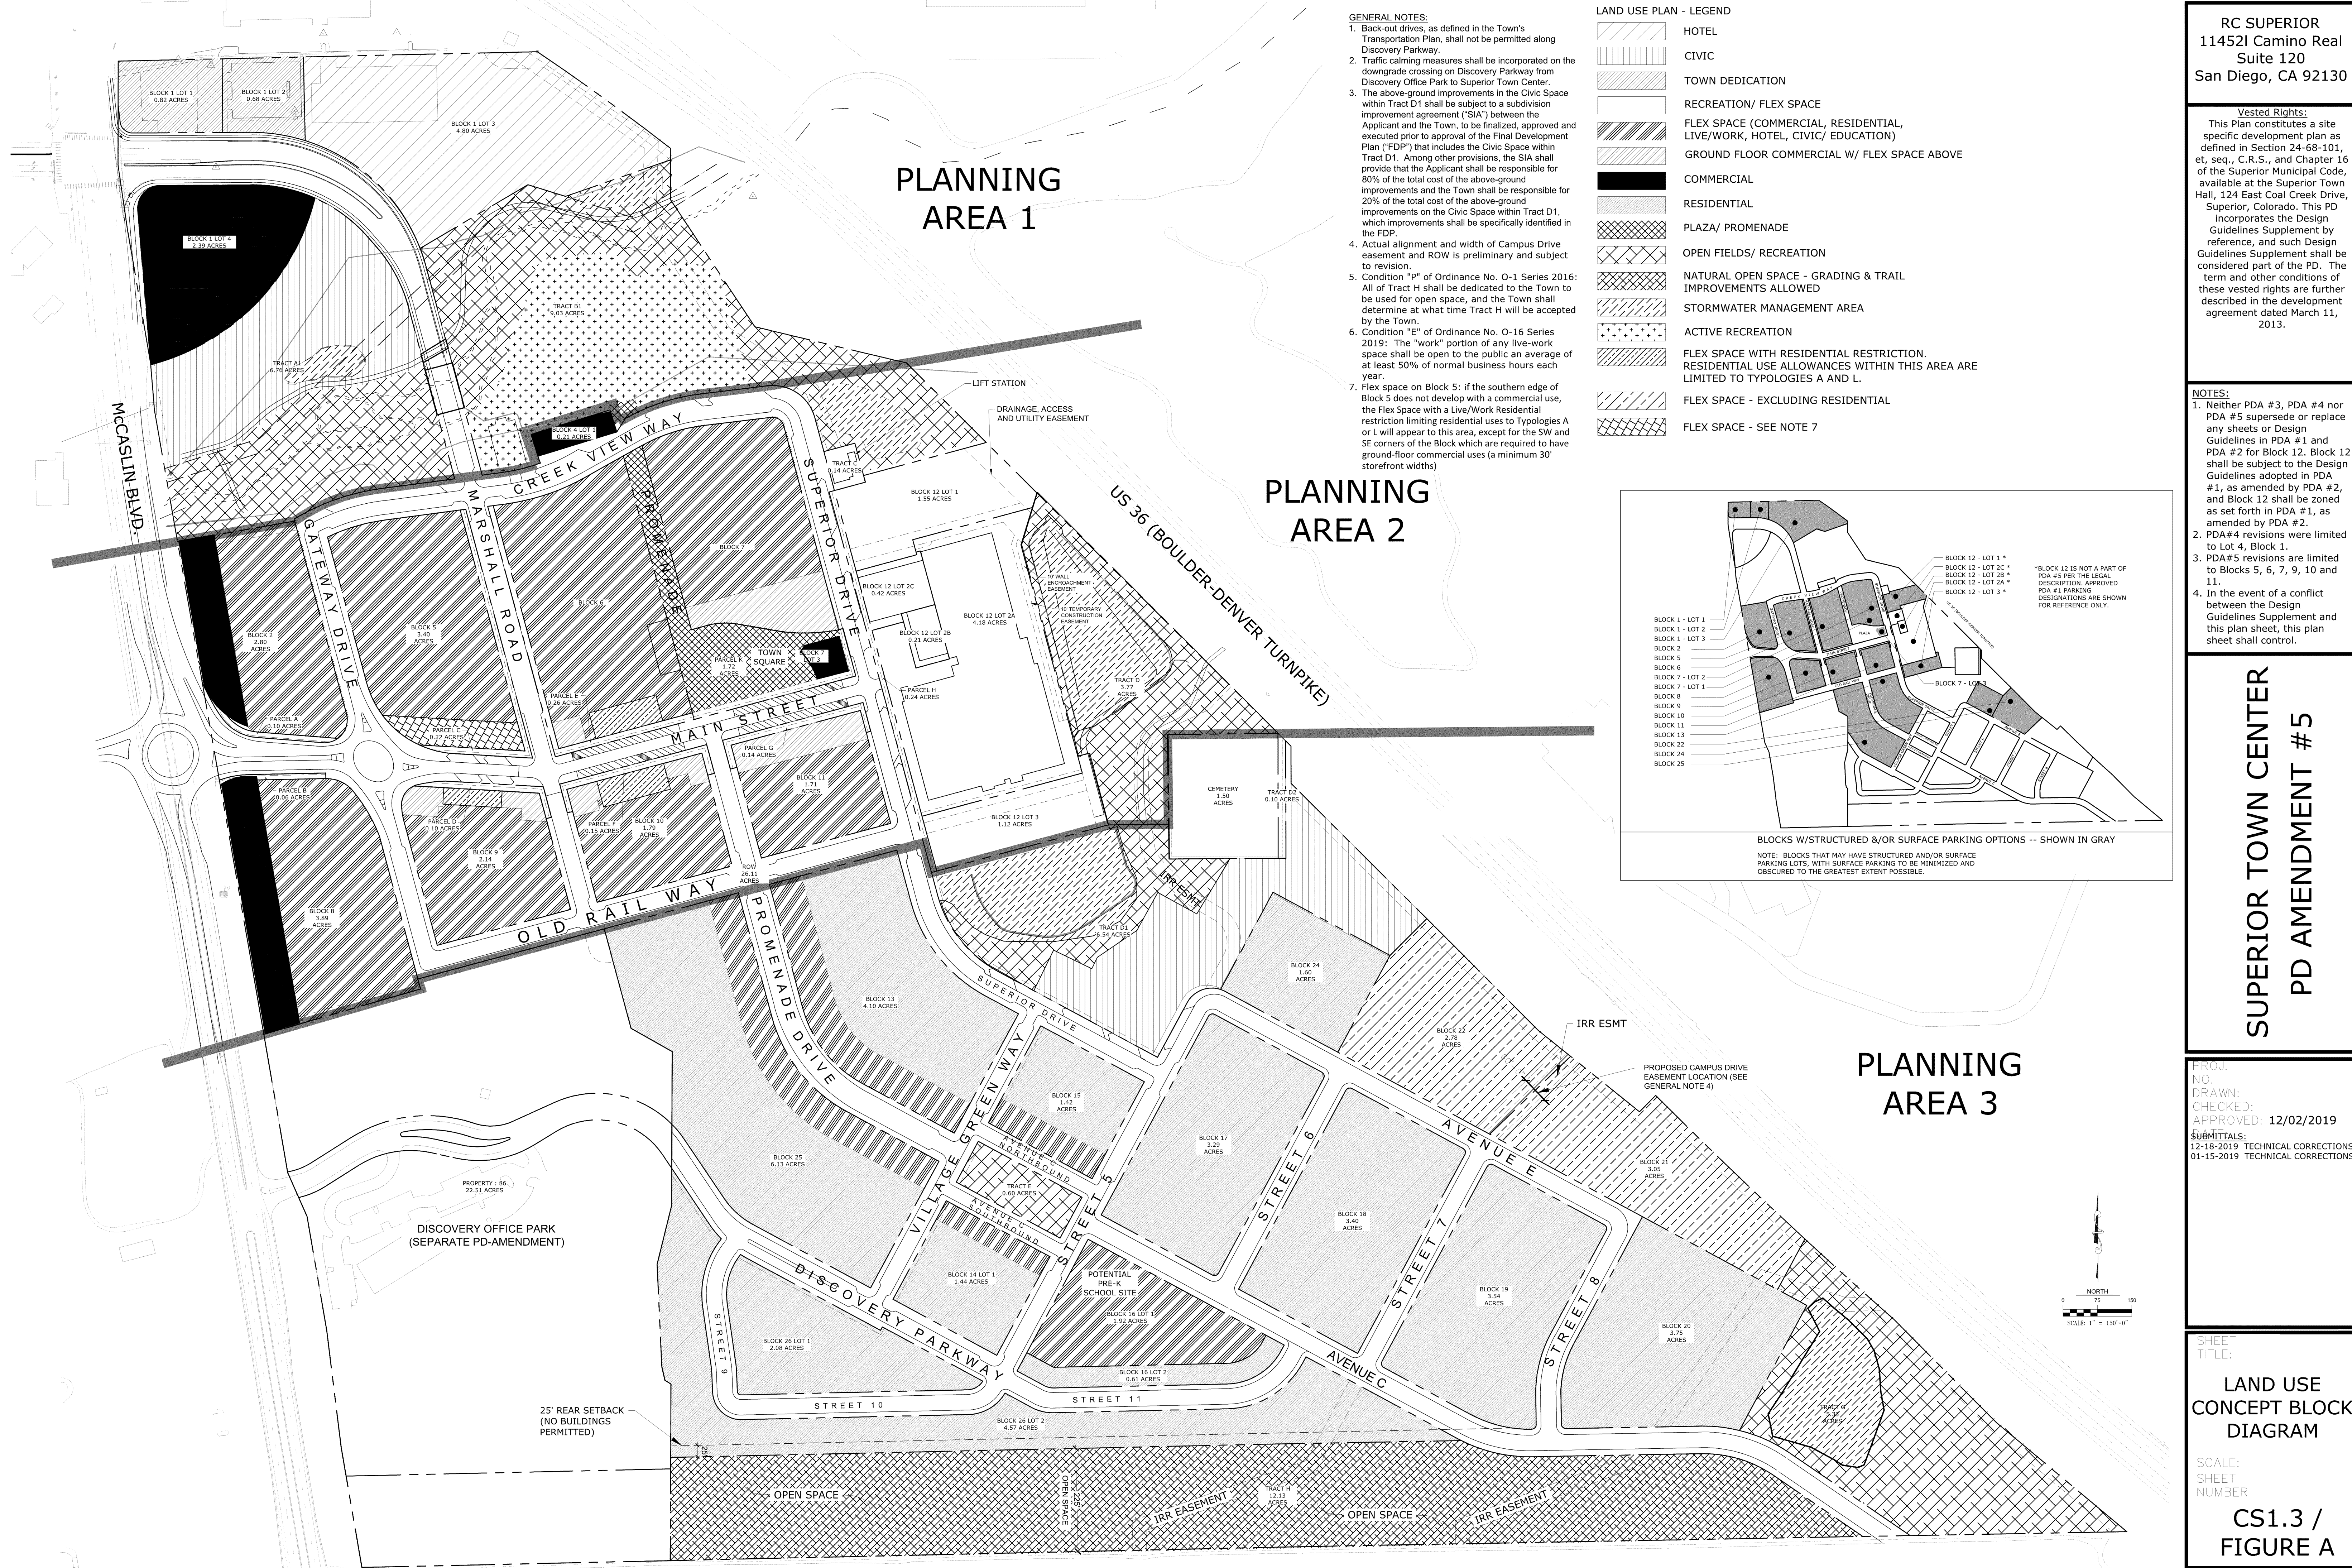


GENERAL NOTES:

1. Back-out drives, as defined in the Town's Transportation Plan, shall not be permitted along Discovery Parkway.
2. Traffic calming measures shall be incorporated on the downgrade crossing on Discovery Parkway from Discovery Office Park to Superior Town Center.
3. The above-ground improvements in the Civic Space within Tract D1 shall be subject to a subdivision improvement agreement ("SIA") between the Applicant and the Town, to be finalized, approved and executed prior to approval of the Final Development Plan ("FDP") that includes the Civic Space within Tract D1. Among other provisions, the SIA shall provide that the Applicant shall be responsible for 80% of the total cost of the above-ground improvements and the Town shall be responsible for 20% of the total cost of the above-ground improvements on the Civic Space within Tract D1, which improvements shall be specifically identified in the FDP.
4. Actual alignment and width of Campus Drive easement and ROW is preliminary and subject to revision.
5. Condition "P" of Ordinance No. O-1 Series 2016: All of Tract H shall be dedicated to the Town to be used for open space, and the Town shall determine at what time Tract H will be accepted by the Town.
6. Condition "E" of Ordinance No. O-16 Series 2019: The "work" portion of any live-work space shall be open to the public an average of at least 50% of normal business hours each year.
7. Flex space on Block 5: if the southern edge of Block 5 does not develop with a commercial use, the Flex Space with a Live/Work Residential restriction limiting residential uses to Typologies A or L will appear to this area, except for the SW and SE corners of the Block which are required to have ground-floor commercial uses (a minimum 30' storefront widths)

LAND USE PLAN - LEGEND

- HOTEL
- CIVIC
- TOWN DEDICATION
- RECREATION/ FLEX SPACE
- FLEX SPACE (COMMERCIAL, RESIDENTIAL, LIVE/WORK, HOTEL, CIVIC/ EDUCATION)
- GROUND FLOOR COMMERCIAL W/ FLEX SPACE ABOVE
- COMMERCIAL
- RESIDENTIAL
- PLAZA/ PROMENADE
- OPEN FIELDS/ RECREATION
- NATURAL OPEN SPACE - GRADING & TRAIL IMPROVEMENTS ALLOWED
- STORMWATER MANAGEMENT AREA
- ACTIVE RECREATION
- FLEX SPACE WITH RESIDENTIAL RESTRICTION. RESIDENTIAL USE ALLOWANCES WITHIN THIS AREA ARE LIMITED TO TYPOLOGIES A AND L.
- FLEX SPACE - EXCLUDING RESIDENTIAL
- FLEX SPACE - SEE NOTE 7

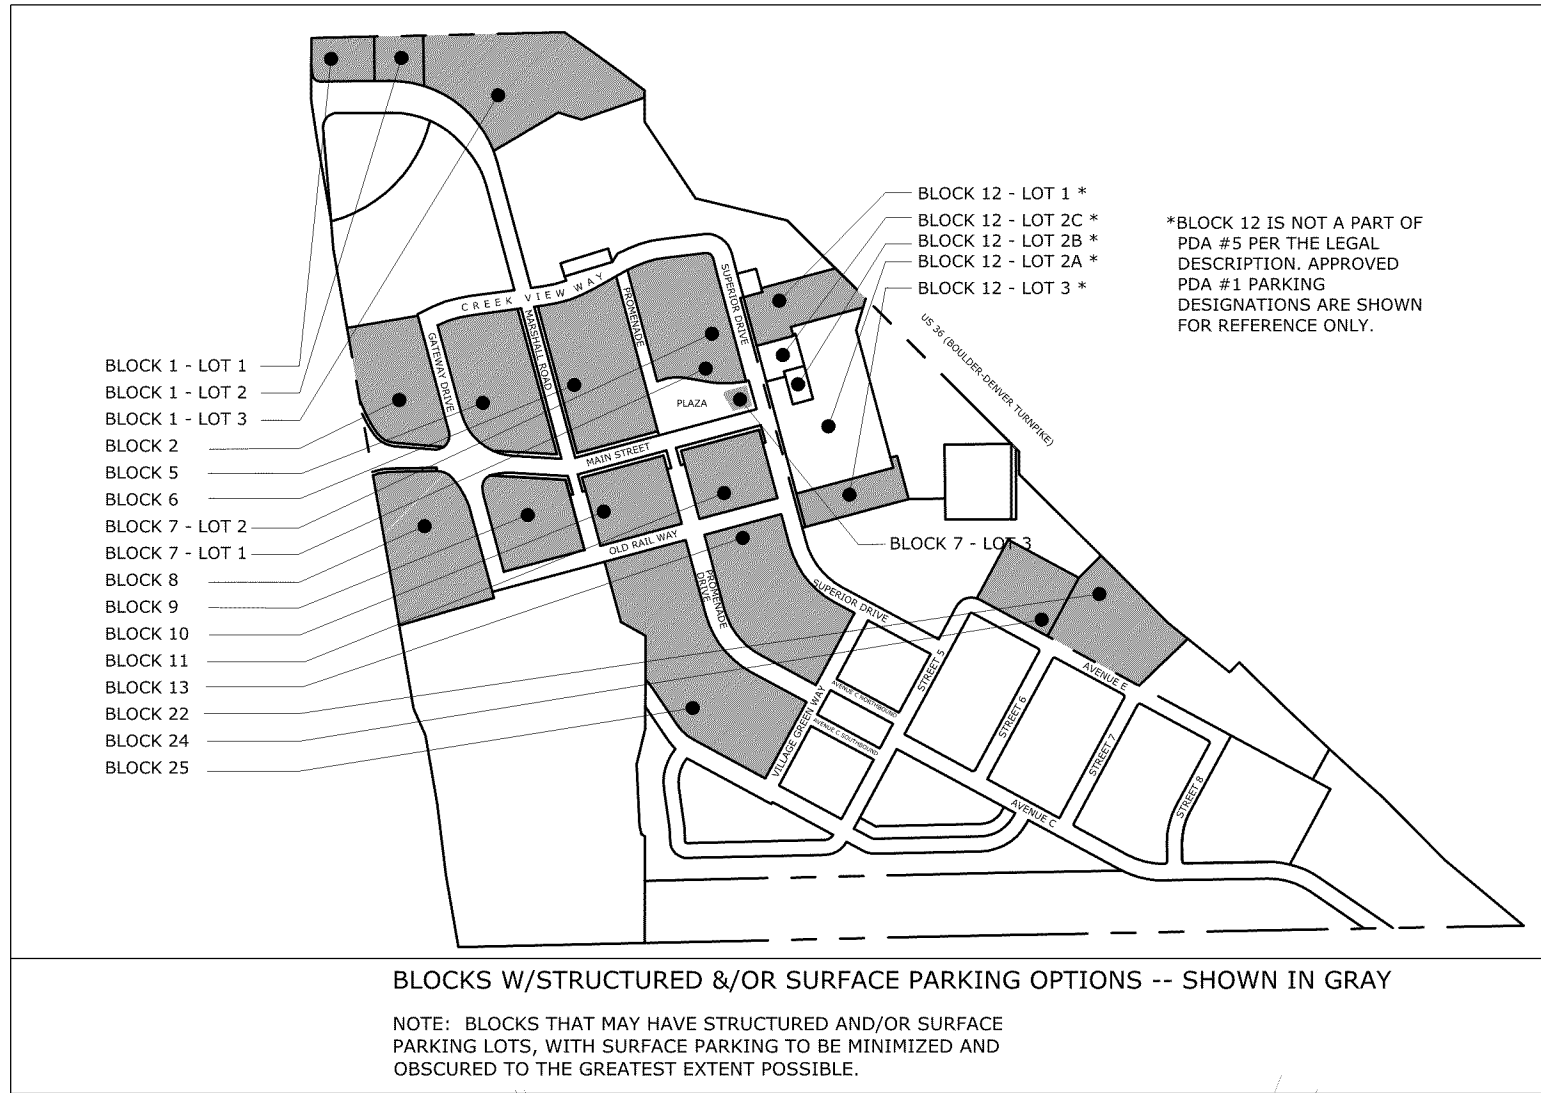

RC SUPERIOR
114521 Camino Real
Suite 120
San Diego, CA 92130

Vested Rights:
This Plan constitutes a site specific development plan as defined in Section 24-68-101, et seq., C.R.S., and Chapter 16 of the Superior Municipal Code, available at the Superior Town Hall, 124 East Coal Creek Drive, Superior, Colorado. This PD incorporates the Design Guidelines Supplement by reference, and such Design Guidelines Supplement shall be considered part of the PD. The term and other conditions of these vested rights are further described in the development agreement dated March 11, 2013.

- NOTES:**
1. Neither PDA #3, PDA #4 nor PDA #5 supersede or replace any sheets or Design Guidelines in PDA #1 and PDA #2 for Block 12. Block 12 shall be subject to the Design Guidelines adopted in PDA #1, as amended by PDA #2, and Block 12 shall be zoned as set forth in PDA #1, as amended by PDA #2.
 2. PDA#4 revisions were limited to Lot 4, Block 1.
 3. PDA#5 revisions are limited to Blocks 5, 6, 7, 9, 10 and 11.
 4. In the event of a conflict between the Design Guidelines Supplement and this plan sheet, this plan sheet shall control.

SUPERIOR TOWN CENTER
PD AMENDMENT #5

PROJ. NO.
DRAWN:
CHECKED:
APPROVED: 12/02/2019
SUBMITTALS:
12-18-2019 TECHNICAL CORRECTIONS
01-15-2019 TECHNICAL CORRECTIONS

SHEET TITLE:
LAND USE
CONCEPT BLOCK
DIAGRAM

SCALE:
SHEET
NUMBER
CS1.3 /
FIGURE A



ALLOWED USES

Following is a list of Allowed Uses within the Superior Town Center including, but not limited to:

Residential Uses; including, but not limited to:

- Multi-Family dwellings
- Single-Family dwellings

Agricultural Uses; including, but not limited to:

- Nursery stock production and sales *

Retail/Commercial Uses; including, but not limited to:

- Retail Businesses
- Parking lots/structures
- Restaurants
- Commercial recreation/sports facilities
- Professional business offices
- Hotels
- Dental or Medical Clinics
- Transportation facilities/bus shelters
- Banking, savings and loans
- Drive-through restaurants*
- Drive-through Bank*
- Communication Facilities

Light and General Industrial Uses; including, but not limited to:

- Facilities for large scale search, testing, fabrication, processing, manufacture, repair, cleaning or assembly of: 1) sporting goods, 2) electronic components, 3) computers, 4) steel, 5) cosmetics, 6) musical instruments, toys, novelties, 7) artwork, pottery, 8) ceramics, glass, metal, and plastic products, 9) natural products, 14) bulk dry cleaning, 15) products and materials similar to and compatible with the above.*
- Storage, repair, rental or sales with contract installation for durable goods*
- Studios for motion picture or video productions*
- Catalog Sales outlets*
- Call center*

Other Uses:

- Public Park and Recreation areas and facilities
- Civic/Governmental Uses (community center, town hall, etc.)
- Public or Private School*
- Child Care
- Public Utilities
- Veterinary Clinics/Hospitals

Notes:

* Uses allowed only through Town of Superior Special Use Review Process

PROHIBITED USES

Residential Uses:

- Mobile Homes

Agricultural Uses:

- Livestock (allowed use until each parcel is developed)

Retail/Commercial Uses:

- Sexually Oriented businesses
- Automobile, truck, mobile home or recreational vehicle sales or leasing and sale of parts and accessories
- Gas Station/Service Station
- Retail and Medical Marijuana Uses
- Tattoo Parlors

Light and General Industrial Uses:

- Extractions, processing and transportation of natural resource materials. Oil and Gas drilling accessory equipment and storage tanks.
- Lumberyards
- Mini-Storage
- Bottling plants
- Industrial equipment sales and leasing and the sale of parts and accessories
- Automobile, mobile home or recreation vehicle general service, repair, painting, body work and storage
- Automobile washing facilities
- Contractor's supply yards.
- Manufacturing shops for: 1) Cabinetworks and furniture, 2) Glazing, 3) Plumbing, 4) Electrical, 5) Sheet metal, 6) Upholstery, 7) General Repair, 8) Welding
- Commercial laundries
- Motor freight depots
- Cold storage Lockers
- Manufacture of durable goods
- Major utility facilities, including transmission lines and substations
- Outdoor Storage and Maintenance Yards
- Recycling facilities
- Water and Sewer treatment plants (with the exception of lift stations)
- Salvage yards/Junk yards

Other Uses:

- Kennels

PHASING STATEMENT

THE PROPERTY WILL BE CONSTRUCTED IN PHASES. FINAL DEVELOPMENT PLANS WILL BE SUBMITTED BY DEVELOPER TO THE TOWN FOR EACH PHASE. EACH FINAL DEVELOPMENT PLAN WILL ESTABLISH WHEN CONSTRUCTION OF THE PHASE OR PHASES FOR THE PROPERTY SUBJECT TO THAT PLAN WILL BE EXPECTED TO BEGIN AND BE COMPLETED. DEVELOPER MUST INCLUDE IN A FINAL DEVELOPMENT PLAN THE COMPLETION OF SUCH PUBLIC IMPROVEMENTS AS ARE DIRECTLY AND IMMEDIATELY NECESSARY TO SUPPORT THE DEVELOPMENT AND USES CONTEMPLATE BY SUCH FINAL DEVELOPMENT PLAN. THE FOREGOING SHALL NOT LIMIT DEVELOPER FROM INCLUDING SUCH ADDITIONAL PUBLIC IMPROVEMENTS IN A FINAL DEVELOPMENT PLAN AS DEVELOPER, IN ITS SOLE DISCRETION, SHALL DETERMINE.

RC SUPERIOR
114521 Camino Real
Suite 120
San Diego, CA 92130

Vested Rights:

This Plan constitutes a site specific development plan as defined in Section 24-68-101, et seq., C.R.S., and Chapter 16 of the Superior Municipal Code, available at the Superior Town Hall, 124 East Coal Creek Drive, Superior, Colorado. This PD incorporates the Design Guidelines Supplement by reference, and such Design Guidelines Supplement shall be considered part of the PD. The term and other conditions of these vested rights are further described in the development agreement dated March 11, 2013.

NOTES:

- Neither PDA #3, PDA #4 nor PDA #5 supersede or replace any sheets or Design Guidelines in PDA #1 and PDA #2 for Block 12. Block 12 shall be subject to the Design Guidelines adopted in PDA #1, as amended by PDA #2, and Block 12 shall be zoned as set forth in PDA #1, as amended by PDA #2.
- PDA#4 revisions were limited to Lot 4, Block 1.
- PDA#5 revisions are limited to Blocks 6, 7, 9, 10 and 11.
- In the event of a conflict between the Design Guidelines Supplement and this plan sheet, this plan sheet shall control.


SUPERIOR TOWN CENTER
PD AMENDMENT #5

PROJ. NO.
DRAWN:
CHECKED:
APPROVED: 12/02/2019
DATE:
SUBMITTALS:
12-18-2019 TECHNICAL CORRECTIONS
01-15-2020 TECHNICAL CORRECTIONS

SHEET TITLE:
BUILDING MASS DIAGRAM

SCALE:
SHEET NUMBER

CS1.4 / FIGURE H

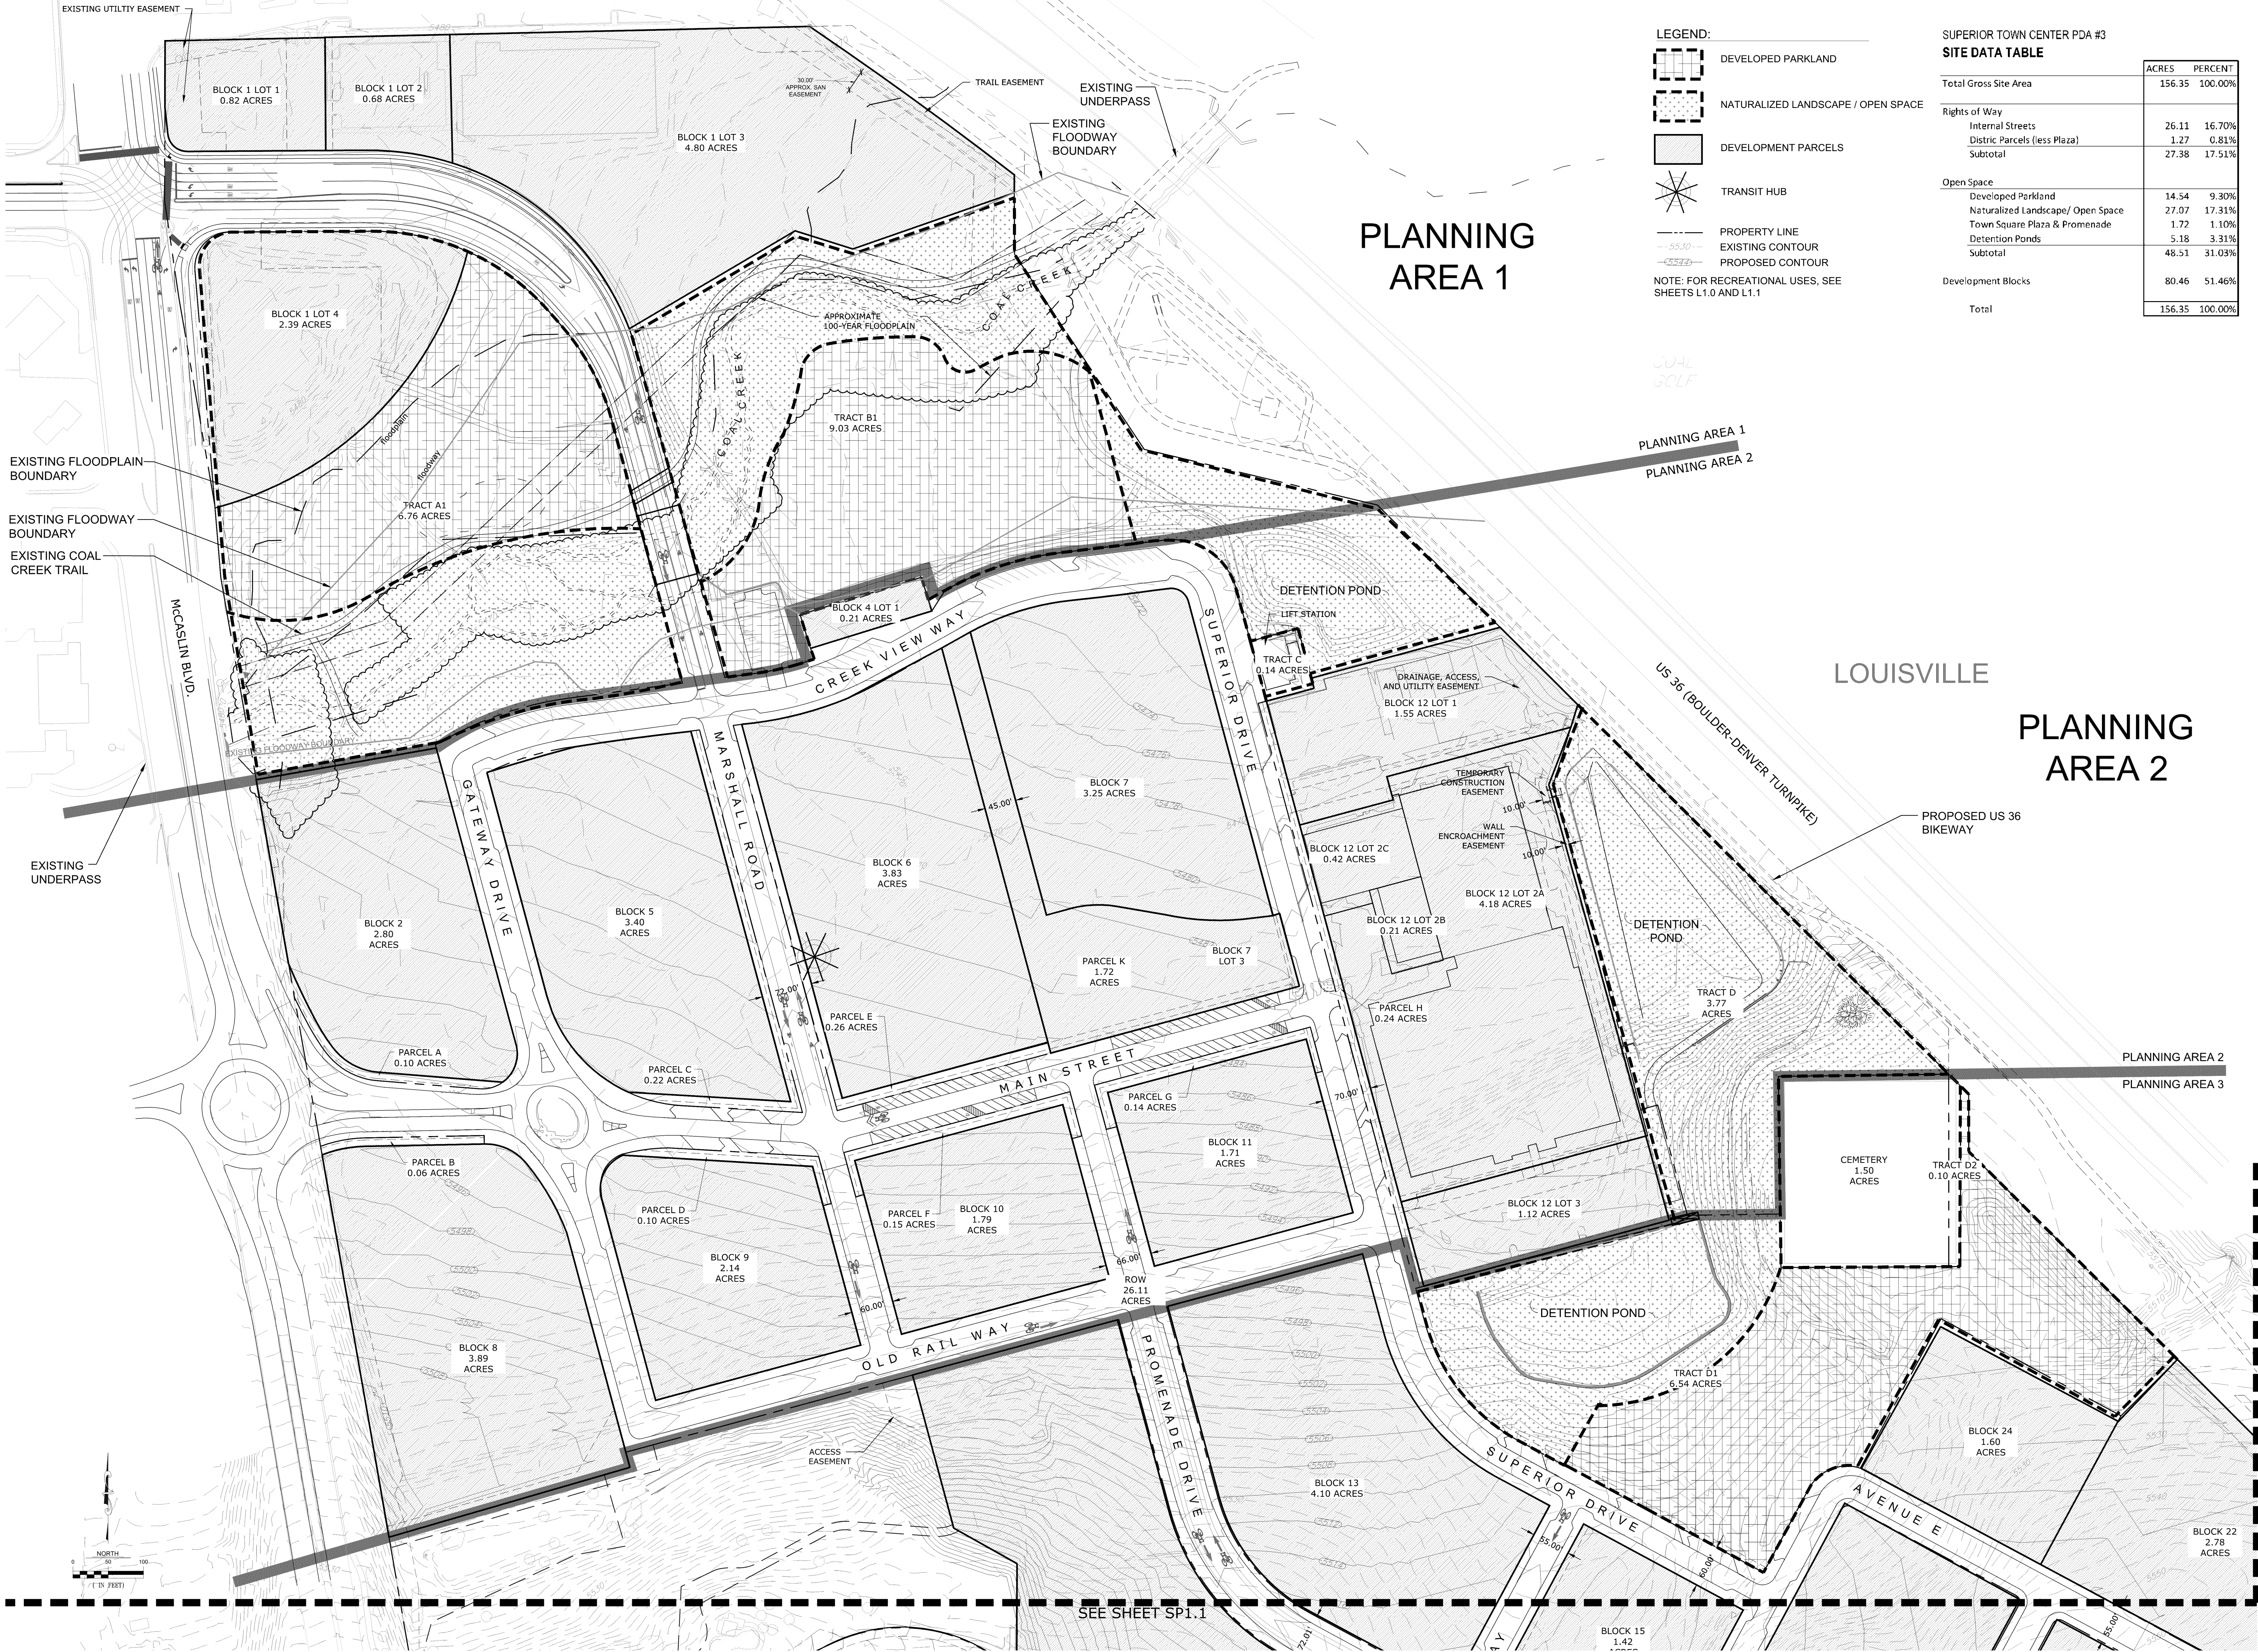

LEGEND:

- DEVELOPED PARKLAND
- NATURALIZED LANDSCAPE / OPEN SPACE
- DEVELOPMENT PARCELS
- TRANSIT HUB
- PROPERTY LINE
- EXISTING CONTOUR
- PROPOSED CONTOUR

NOTE: FOR RECREATIONAL USES, SEE SHEETS L1.0 AND L1.1

SUPERIOR TOWN CENTER PDA #3
SITE DATA TABLE

	ACRES	PERCENT
Total Gross Site Area	156.35	100.00%
Rights of Way		
Internal Streets	26.11	16.70%
District Parcels (less Plaza)	1.27	0.81%
Subtotal	27.38	17.51%
Open Space		
Developed Parkland	14.54	9.30%
Naturalized Landscape/ Open Space	27.07	17.31%
Town Square Plaza & Promenade	1.72	1.10%
Detention Ponds	5.18	3.31%
Subtotal	48.51	31.03%
Development Blocks	80.46	51.46%
Total	156.35	100.00%

RC SUPERIOR
114521 Camino Real
Suite 120
San Diego, CA 92130

Vested Rights:
This Plan constitutes a site specific development plan as defined in Section 24-68-101, et seq., C.R.S., and Chapter 16 of the Superior Municipal Code, available at the Superior Town Hall, 124 East Coal Creek Drive, Superior, Colorado. This PD incorporates the Design Guidelines Supplement by reference, and such Design Guidelines Supplement shall be considered part of the PD. The term and other conditions of these vested rights are further described in the development agreement dated March 11, 2013.

NOTES:

- Neither PDA #3, PDA #4 nor PDA #5 supersedes or replace any sheets or Design Guidelines in PDA #1 and PDA #2 for Block 12. Block 12 shall be subject to the Design Guidelines adopted in PDA #1, as amended by PDA #2, and Block 12 shall be zoned as set forth in PDA #1, as amended by PDA #2.
- PDA#4 revisions were limited to Lot 4, Block 1.
- PDA#5 revisions are limited to Blocks 6, 7, 9, 10 and 11.
- In the event of a conflict between the Design Guidelines Supplement and this plan sheet, this plan sheet shall control.


SUPERIOR TOWN CENTER
PD AMENDMENT #5

PROJ. NO.
DRAWN:
CHECKED:
APPROVED:
DATE: 12/02/2019

SUBMITTALS:
12-18-2019 TECHNICAL CORRECTIONS
01-15-2020 TECHNICAL CORRECTIONS

SHEET TITLE: SITE
DEVELOPMENT
PLAN - WITH
PROPOSED
GRADING
(NORTH)
1" = 100'-0"

SCALE:
SHEET NUMBER
SP1.0

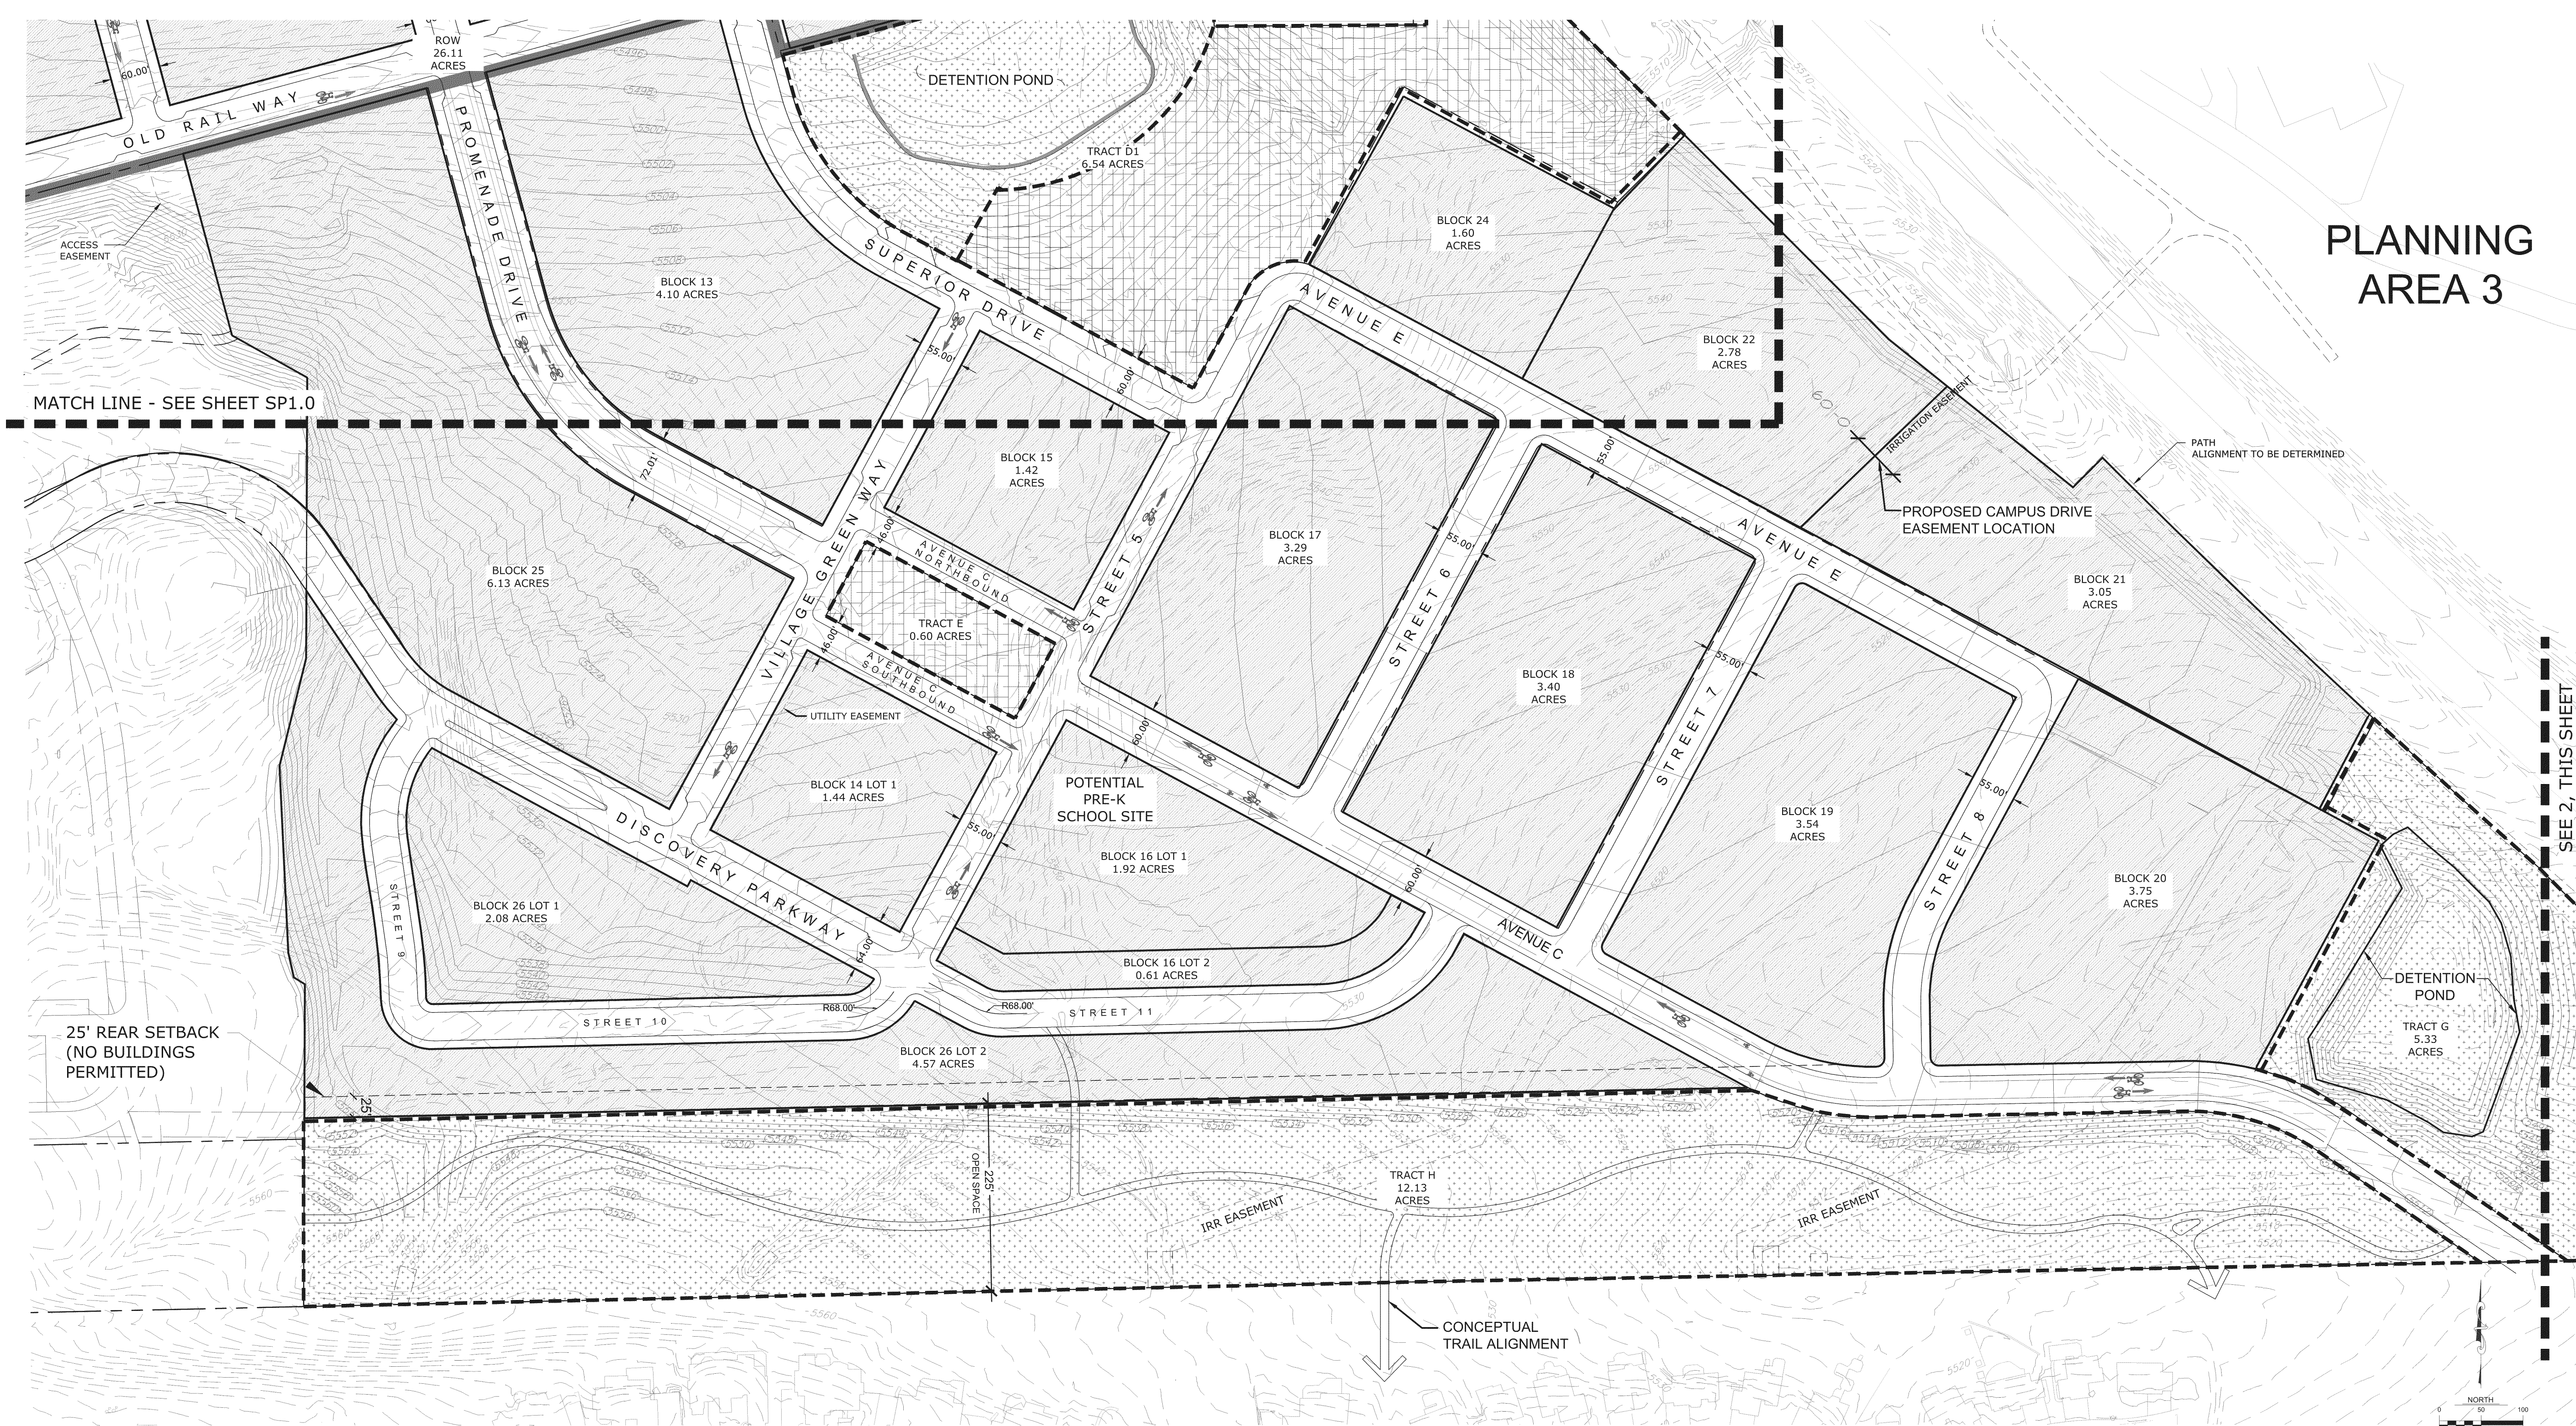

PLANNING
AREA 3

RC SUPERIOR
12275 El Camino Real
Suite 100
San Diego, CA 92130

Vested Rights:
This Plan constitutes a site specific development plan as defined in Section 24-68-101, et, seq., C.R.S., and Chapter 16 of the Superior Municipal Code, available at the Superior Town Hall, 124 East Coal Creek Drive, Superior, Colorado. This PD incorporates the Design Guidelines Supplement by reference, and such Design Guidelines Supplement shall be considered part of the PD. The term and other conditions of these vested rights are further described in the development agreement dated March 11, 2013.

- NOTES:**
- Neither PDA #3 or PDA #4 supersedes or replaces any sheets or Design Guidelines in PDA #1 and PDA #2 for Block 12. Block 12 shall be subject to the Design Guidelines adopted in PDA #1, as amended by PDA #2, and Block 12 shall be zoned as set forth in PDA #1, as amended by PDA #2.
 - In the event of a conflict between the Design Guidelines Supplement and this plan sheet, this plan sheet shall control.

SUPERIOR TOWN CENTER
PD AMENDMENT #4

PROJ. NO.
DRAWN:
CHECKED:
APPROVED: APRIL 10 2018
DATE:
SUBMITTALS:
04.03.2018 PLANNING COMMISSION
04.10.2018 TOWN BOARD APPROVAL
06.06.2018 FINAL SUBMISSION

SHEET TITLE:
SITE
DEVELOPMENT
PLAN - WITH
PROPOSED
GRADING
(SOUTH)
SCALE: 1" = 100'-0"
SHEET NUMBER
SP1.1


1

- Notes:**
- Ordinance No. O-4, Series 2014, Condition D, stipulates that back-out drives as defined in the Town's transportation plan shall not be permitted along Discovery Parkway.
 - Ordinance No. O-4, Series 2014, Condition E, stipulates that traffic calming measures shall be incorporated on the downgrade crossing on Discovery Parkway from Discovery Office Park to Superior Town Center.
 - Ordinance No. O-4, Series 2014, Condition F, stipulates that trail connection leading from Discovery Parkway to Street 3 (Old Rail Way) in Superior Town Center shall be eight feet (8') in width.
 - Public Streets 10 & 11 will be approved with deviation from Town of Superior Roadway Design Criteria with respect to stop condition intersection approach to Discovery Parkway and Street 5. The Criteria requires a 25 mph design speed and minimum centerline radius of 165 feet for local streets. A 15 mph design speed and minimum centerline radius of 68 feet is proposed.
 - Existing contours reflect topographic and boundary survey for Town Center Filing No. 1 Area performed by King Surveying in April and May 2012. Aerial Topographic survey for area south of Town Center Filing No. 1 coordinated by King Surveying in April 2013. Proposed Contours reflect grading permit within Block 26 and Tract H. #GR2016-13.

LEGEND:

- DEVELOPED PARKLAND
- NATURALIZED LANDSCAPE / OPEN SPACE
- DEVELOPMENT PARCELS
- PROPERTY LINE
- EXISTING CONTOUR
- PROPOSED CONTOUR

NOTE: FOR RECREATIONAL USES, SEE SHEETS L1.0 AND L1.1

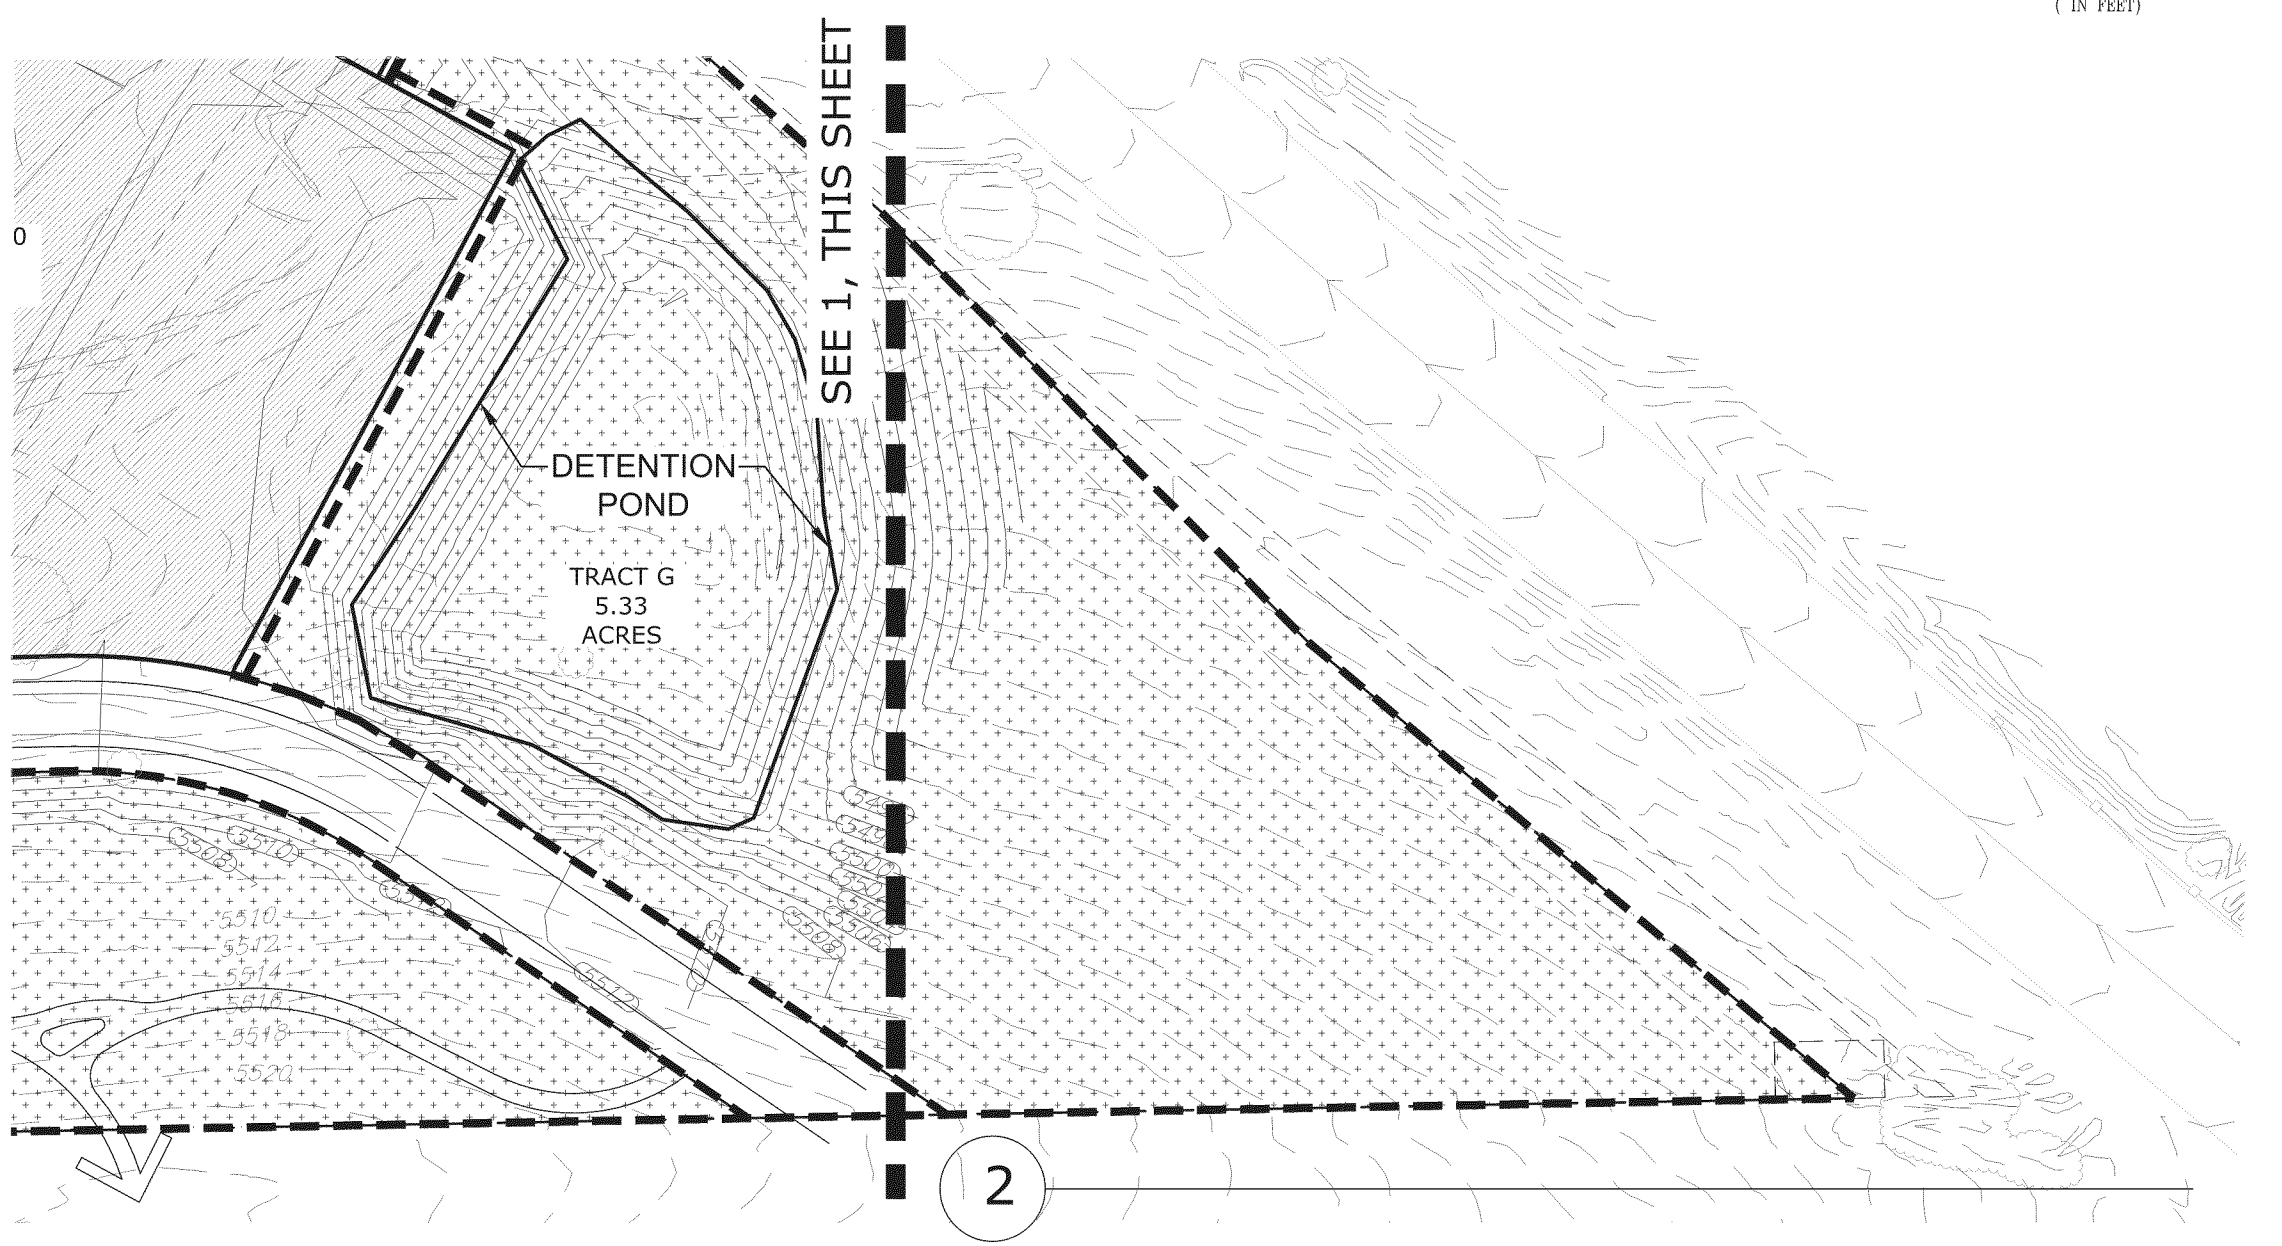

2

Vested Rights:
This Plan constitutes a site specific development plan as defined in Section 24-68-101, et, seq., C.R.S., and Chapter 16 of the Superior Municipal Code, available at the Superior Town Hall, 124 East Coal Creek Drive, Superior, Colorado. This PD incorporates the Design Guidelines Supplement by reference, and such Design Guidelines Supplement shall be considered part of the PD. The term and other conditions of these vested rights are further described in the development agreement dated March 11, 2013.

NOTES:
1. Neither PDA #2, PDA #4 nor PDA #5 supersede or replace any sheets or Design Guidelines in PDA #1 and PDA #2 for Block 12. Block 12 shall be subject to the Design Guidelines adopted in PDA #1, as amended by PDA #2, and Block 12 shall be zoned as set forth in PDA #1, as amended by PDA #2.
2. PDA#4 revisions were limited to Lot 4, Block 1.
3. PDA#5 revisions are limited to Blocks 6, 7, 9, 10 and 11.
4. In the event of a conflict between the Design Guidelines Supplement and this plan sheet, this plan sheet shall control.



SUPERIOR TOWN CENTER
PD AMENDMENT #5

PROJ. NO.
DRAWN:
CHECKED:
APPROVED:
DATE: 12/02/2019
SUBMITTALS:
12-18-2019 TECHNICAL CORRECTIONS
01-15-2019 TECHNICAL CORRECTIONS


SHEET TITLE:
ILLUSTRATIVE
STREET
SECTIONS 1

SCALE:
SHEET NUMBER


SP2.0a/
FIGURE C.1

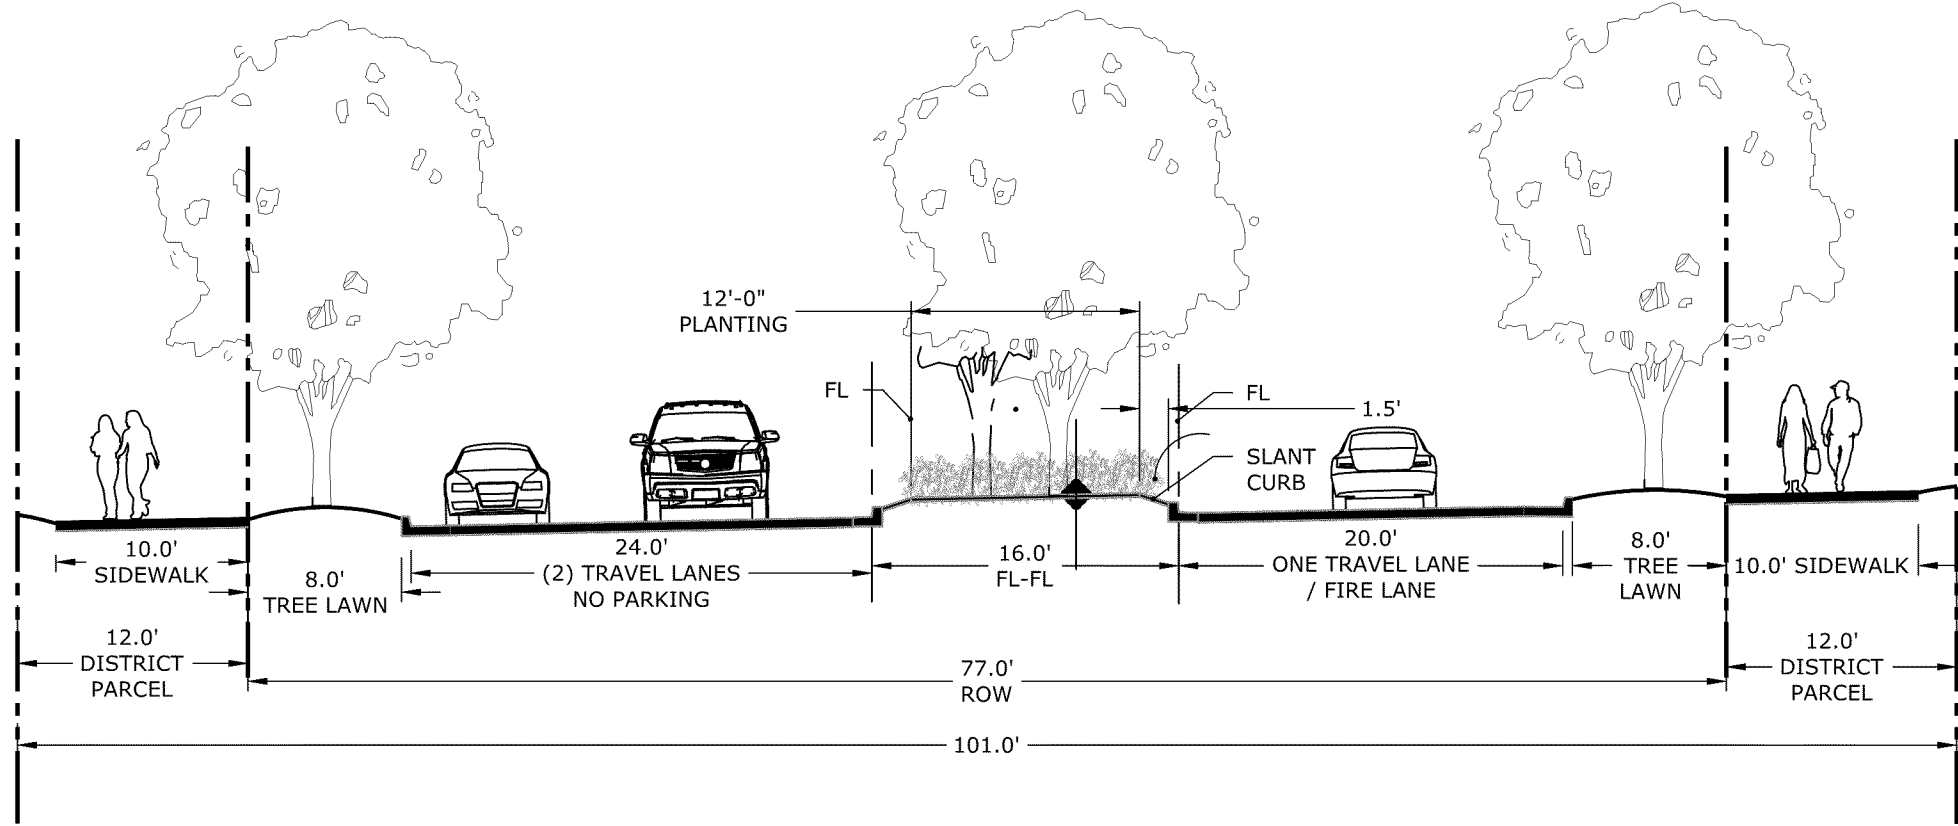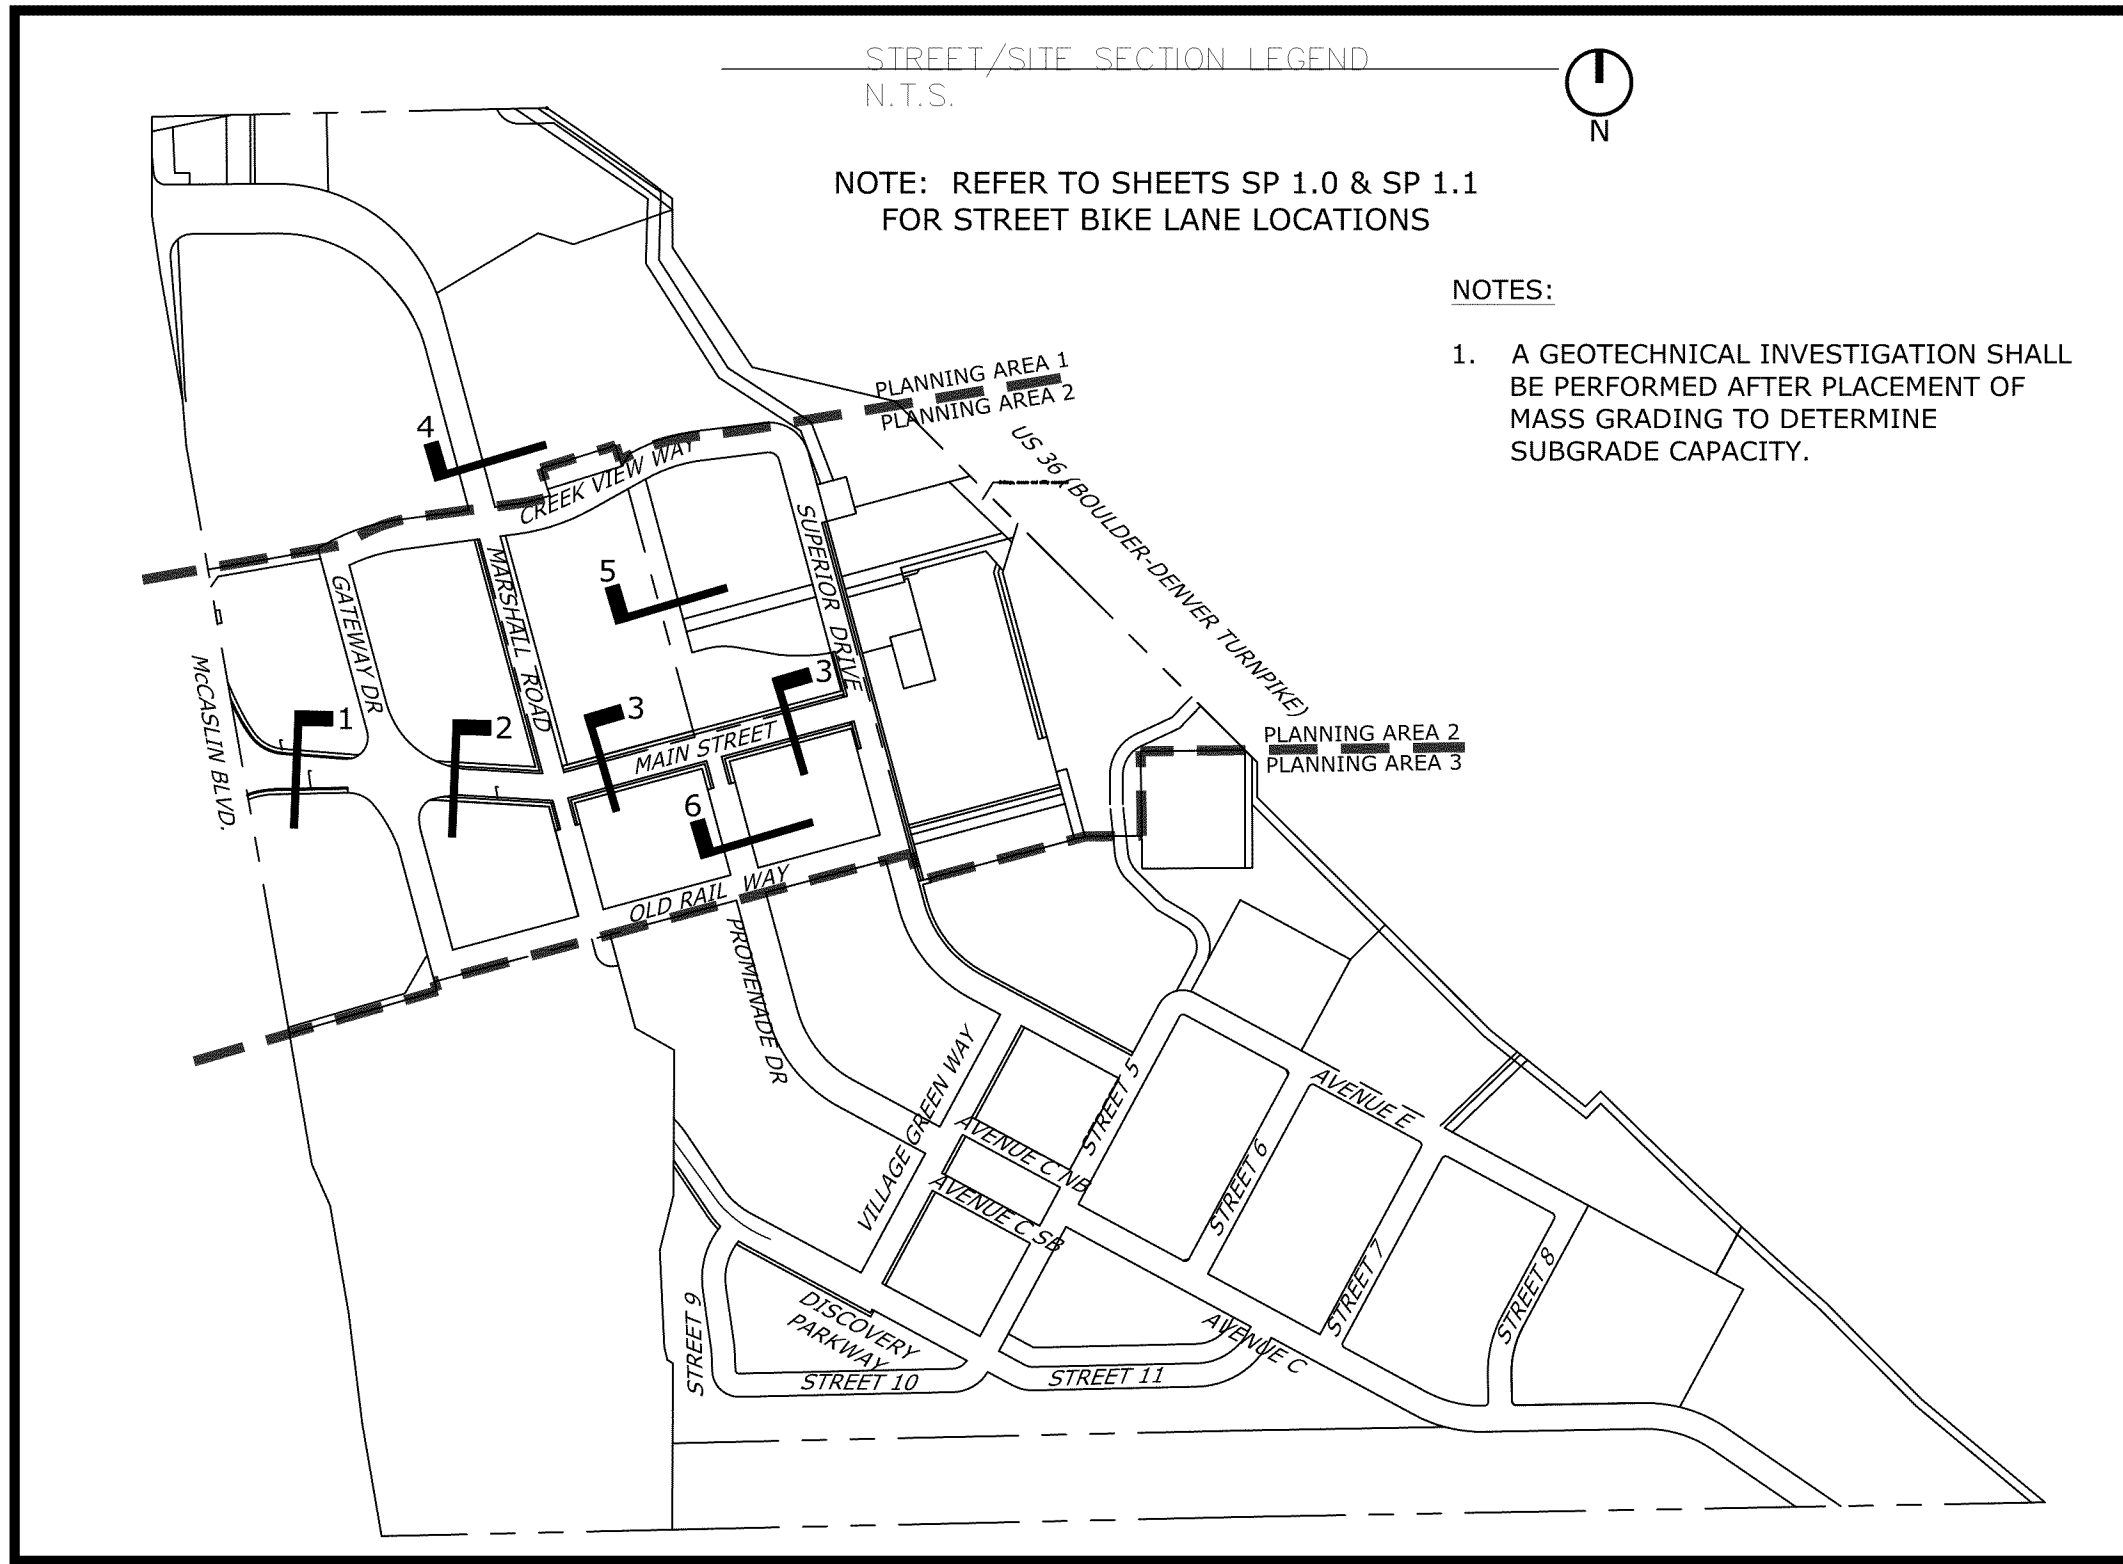


SECTION 1 - 77' ROW
MAIN STREET (MCCASLIN BOULEVARD TO GATEWAY DRIVE - FACING EAST)

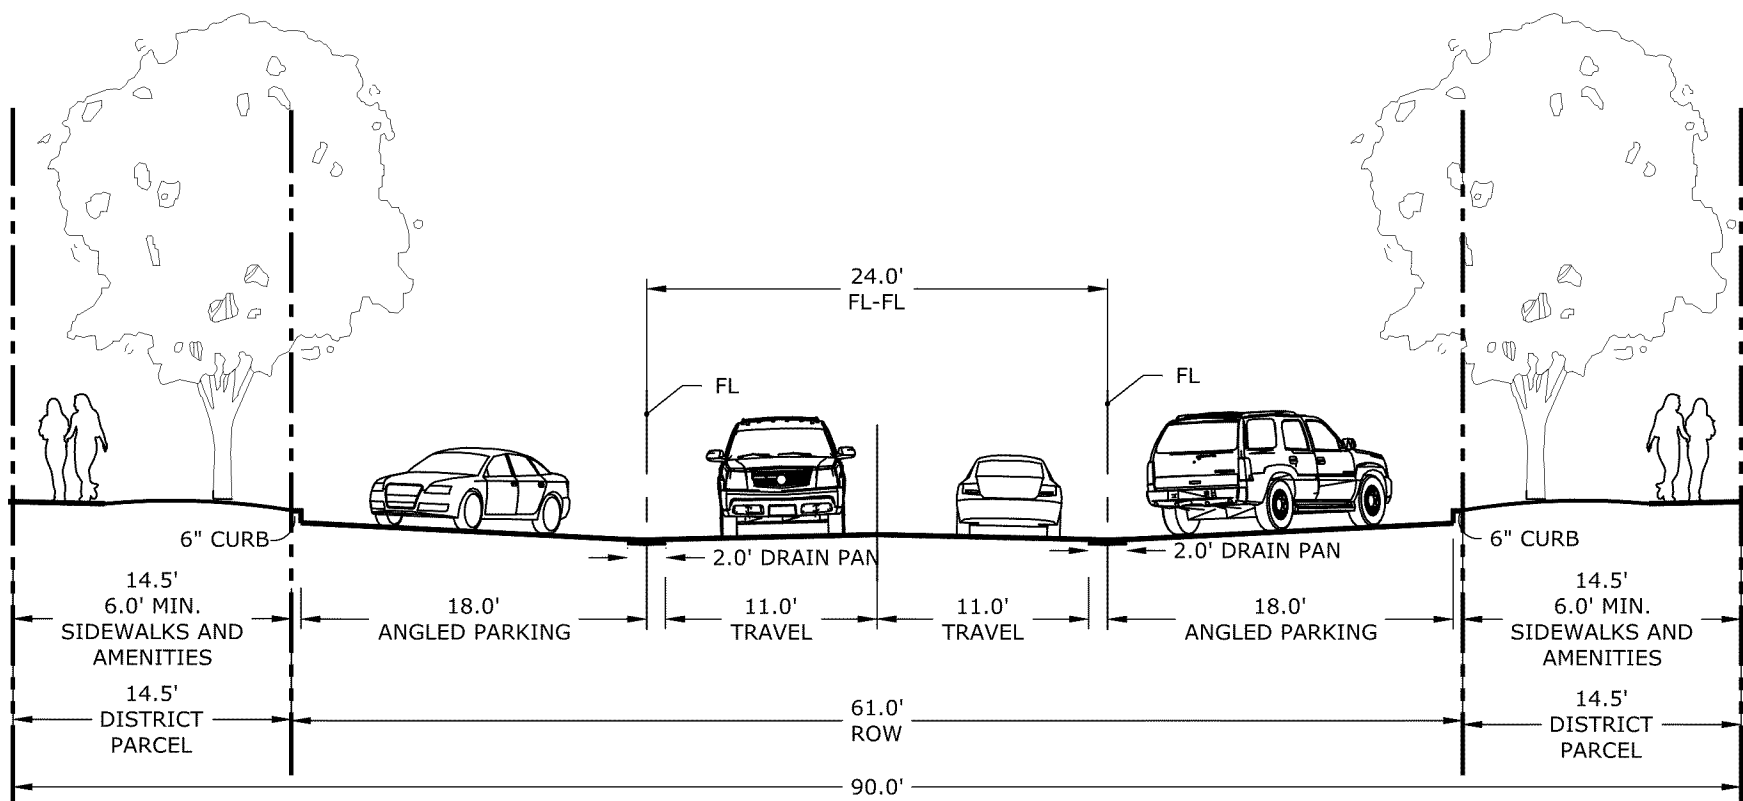

SECTION 2 - 61' ROW
MAIN STREET (GATEWAY DRIVE TO MARSHALL ROAD)

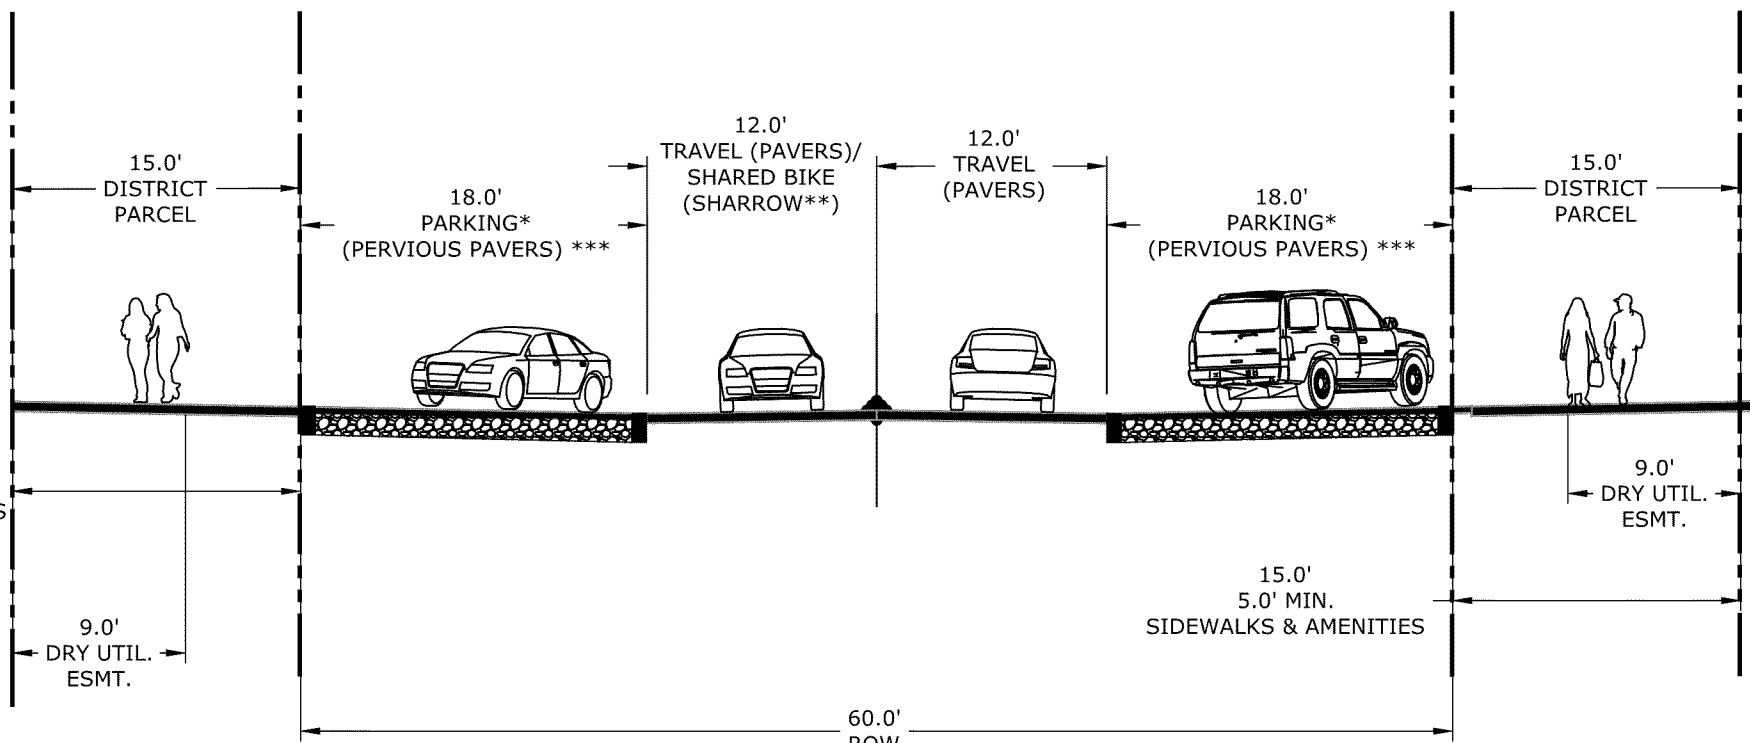


SECTION 3 - 60' ROW
MAIN STREET (MARSHALL ROAD TO SUPERIOR DRIVE, FACING EAST)

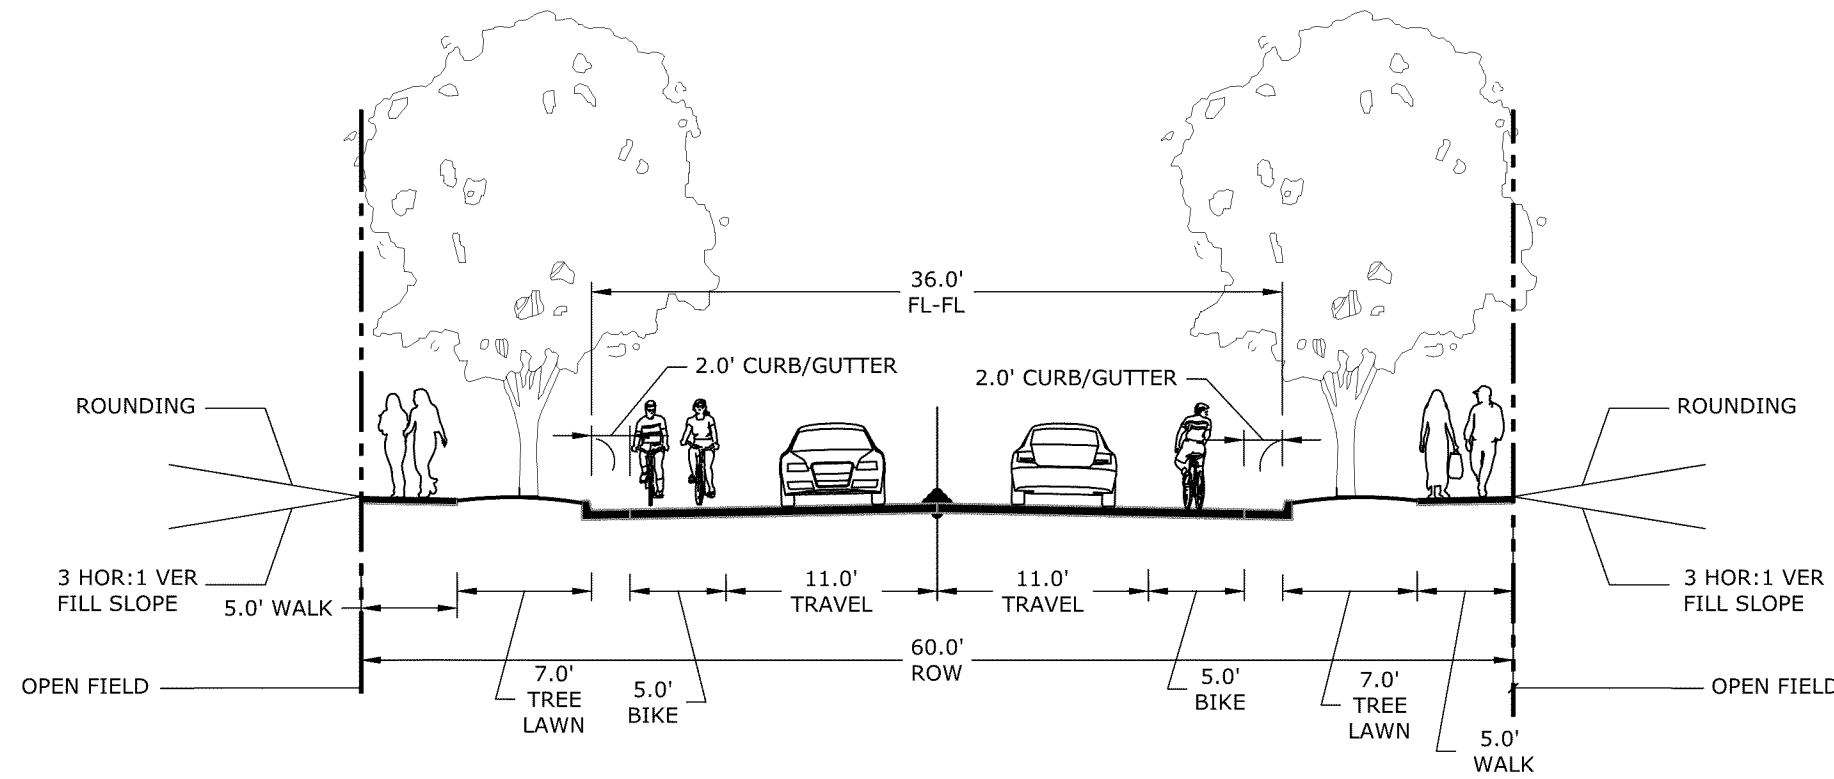


SECTION 4 - 60' ROW
MARSHALL ROAD (NORTH OF CREEK VIEW WAY)

NOTES:
*1. LOCATION OF 20' WIDE ACCESS FIRE & SERVICE LANE VARIES WITHIN R.O.W.
**2. LAYOUT OF SOFTSCAPE AND HARDSCAPE WITHIN PEDESTRIAN PROMENADE VARIES
3. BICYCLIST MUST DISMOUNT WHEN TRAVELING THROUGH THE PROMENADE.

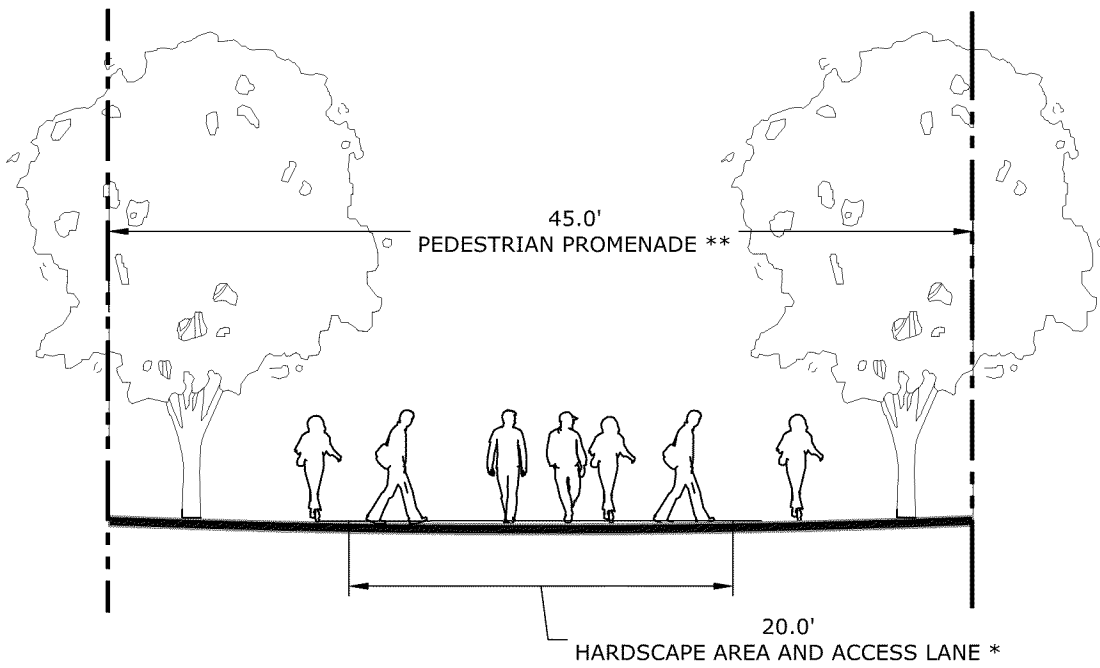


SECTION 5 - 45' DISTRICT PARCEL
PEDESTRIAN PROMENADE (CREEK VIEW WAY TO MAIN STREET)

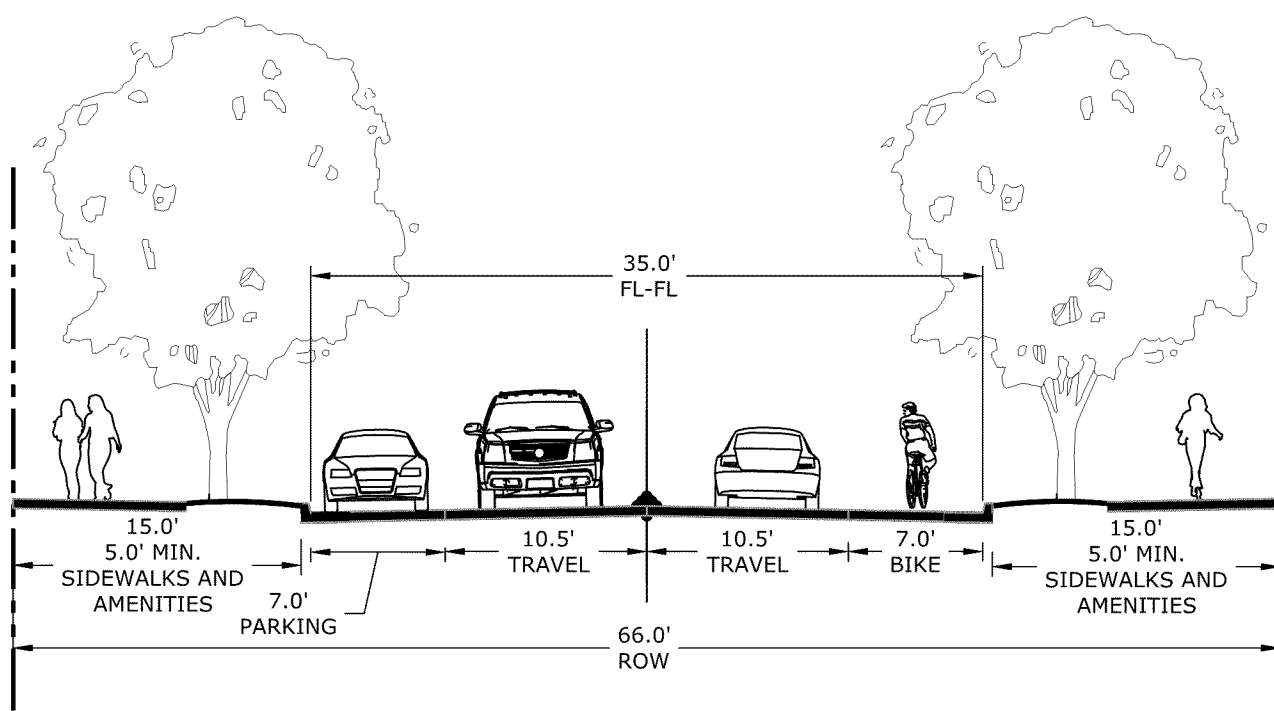


SECTION 6 - 66' ROW
PROMENADE DRIVE
MAIN STREET TO OLD RAIL WAY (FACING NORTH)


ORDINANCE - NO. O-6, SERIES 13
ALL SIDEWALKS SHALL BE A MINIMUM OF 5 FEET WIDE, OR GREATER IF INDICATED HEREON.

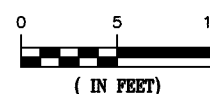


NOTES:
1. A GEOTECHNICAL INVESTIGATION SHALL BE PERFORMED AFTER PLACEMENT OF MASS GRADING TO DETERMINE SUBGRADE CAPACITY.
2. ALL CONCRETE AND ASPHALT PAVEMENT SECTIONS SHALL BE DESIGNED IN ACCORDANCE WITH TOWN OF SUPERIOR ROADWAY DESIGN CRITERIA AND STANDARDS.

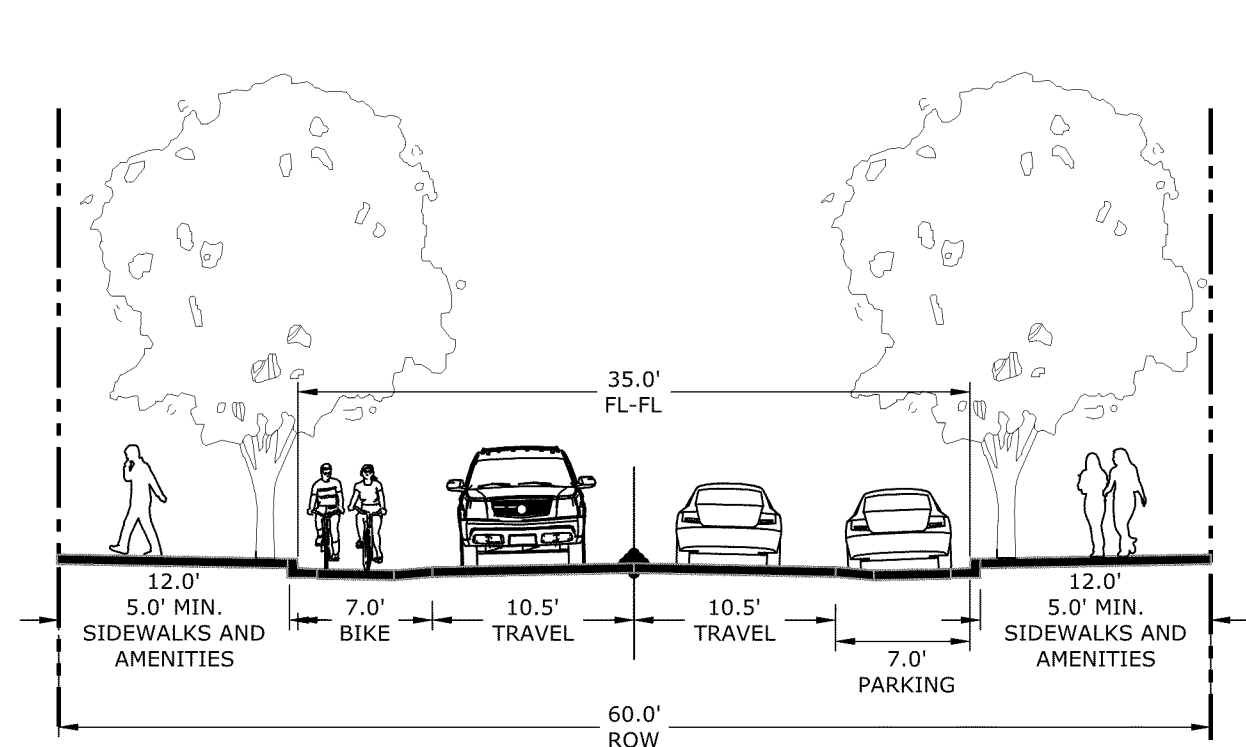

SECTION 7 - 60' ROW
MARSHALL ROAD (MAIN STREET TO OLD RAIL WAY - FACING NORTH)
OLD RAIL WAY (MARSHALL ROAD TO PROMENADE DRIVE- FACING WEST)

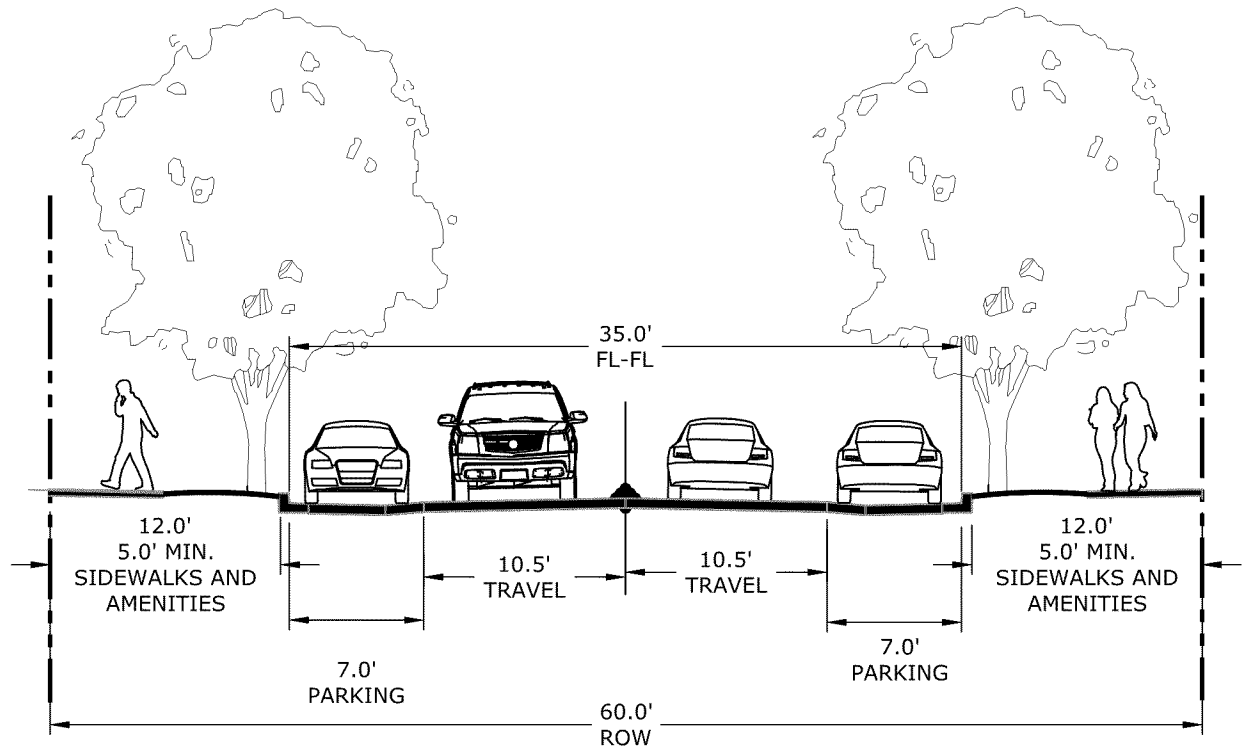

SECTION 8 - 60' ROW
GATEWAY DRIVE (CREEK VIEW WAY TO OLD RAIL WAY)
OLD RAIL WAY (GATEWAY DRIVE TO MARSHALL ROAD)
OLD RAIL WAY (PROMENADE DRIVE TO SUPERIOR DRIVE)

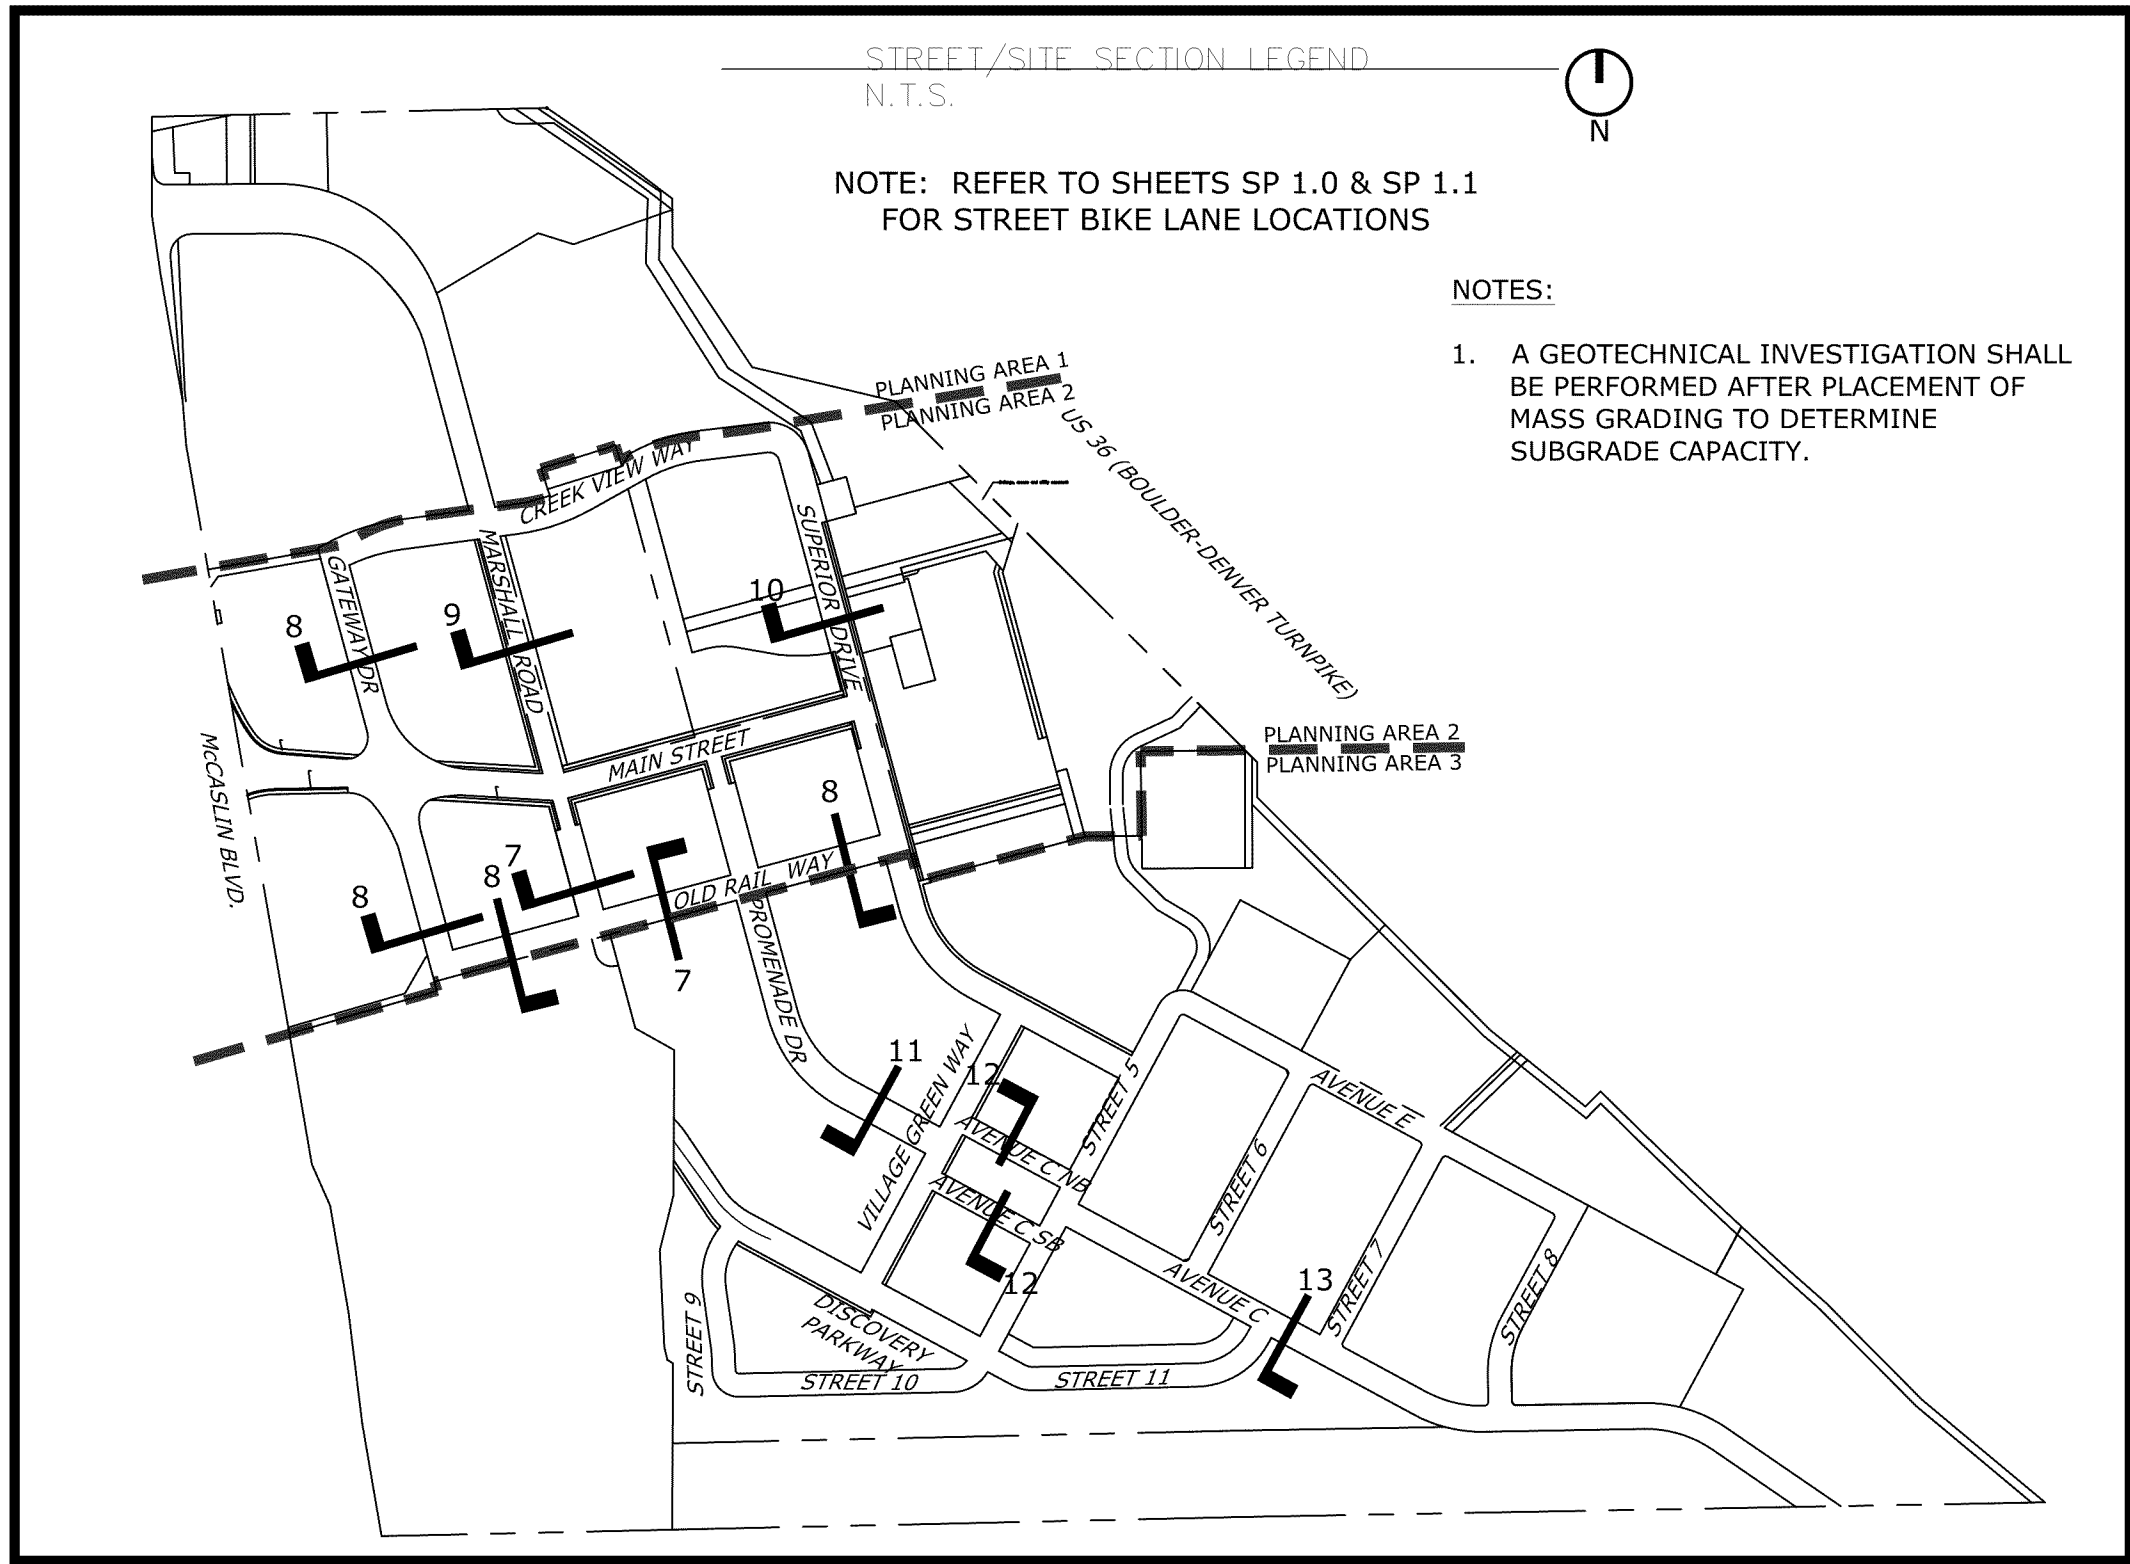

STREET/SITE SECTION LEGEND
N.T.S.

NOTE: REFER TO SHEETS SP 1.0 & SP 1.1
FOR STREET BIKE LANE LOCATIONS

NOTES:

1. A GEOTECHNICAL INVESTIGATION SHALL BE PERFORMED AFTER PLACEMENT OF MASS GRADING TO DETERMINE SUBGRADE CAPACITY.

RC SUPERIOR
11452l Camino Real
Suite 120
San Diego, CA 92130


Vested Rights:

This Plan constitutes a site specific development plan as defined in Section 24-68-101, et, seq., C.R.S., and Chapter 16 of the Superior Municipal Code, available at the Superior Town Hall, 124 East Coal Creek Drive, Superior, Colorado. This PD incorporates the Design Guidelines Supplement by reference, and such Design Guidelines Supplement shall be considered part of the PD. The term and other conditions of these vested rights are further described in the development agreement dated March 11, 2013.


NOTES:

1. Neither PDA #3, PDA #4 nor PDA #5 supersede or replace any sheets or Design Guidelines in PDA #1 and PDA #2 for Block 12. Block 12 shall be subject to the Design Guidelines adopted in PDA #1, as amended by PDA #2, and Block 12 shall be zoned as set forth in PDA #1, as amended by PDA #2.
2. PDA#4 revisions were limited to Lot 4, Block 1.
3. PDA#5 revisions are limited to Blocks 6, 7, 9, 10 and 11.
4. In the event of a conflict between the Design Guidelines Supplement and this plan sheet, this plan sheet shall control.


SUPERIOR TOWN CENTER
PD AMENDMENT #5

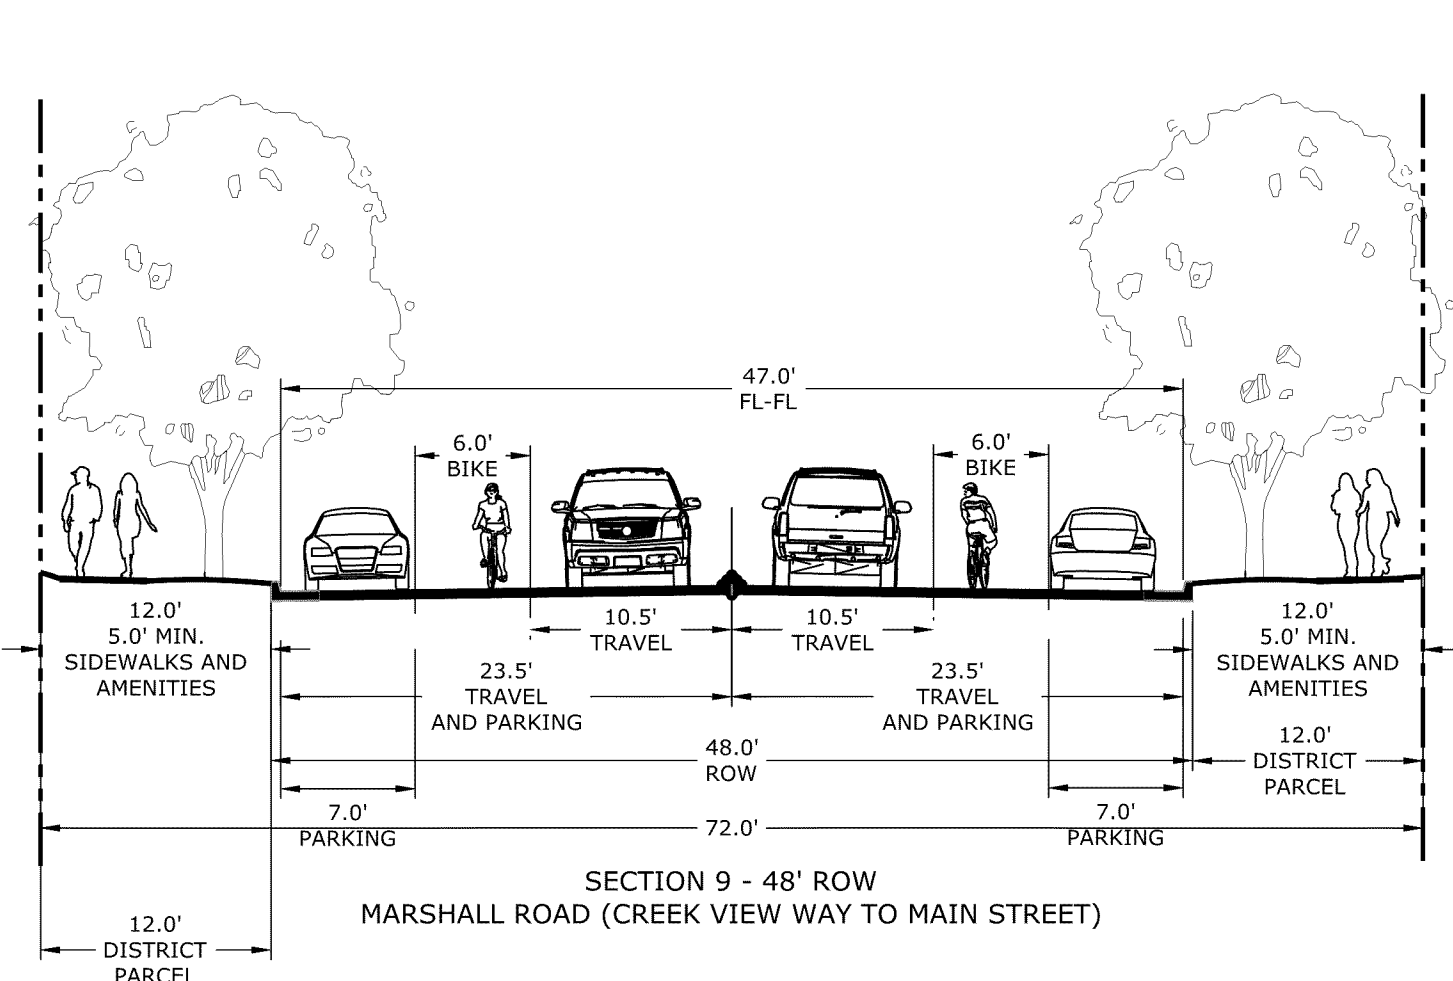


SECTION 9 - 48' ROW
MARSHALL ROAD (CREEK VIEW WAY TO MAIN STREET)

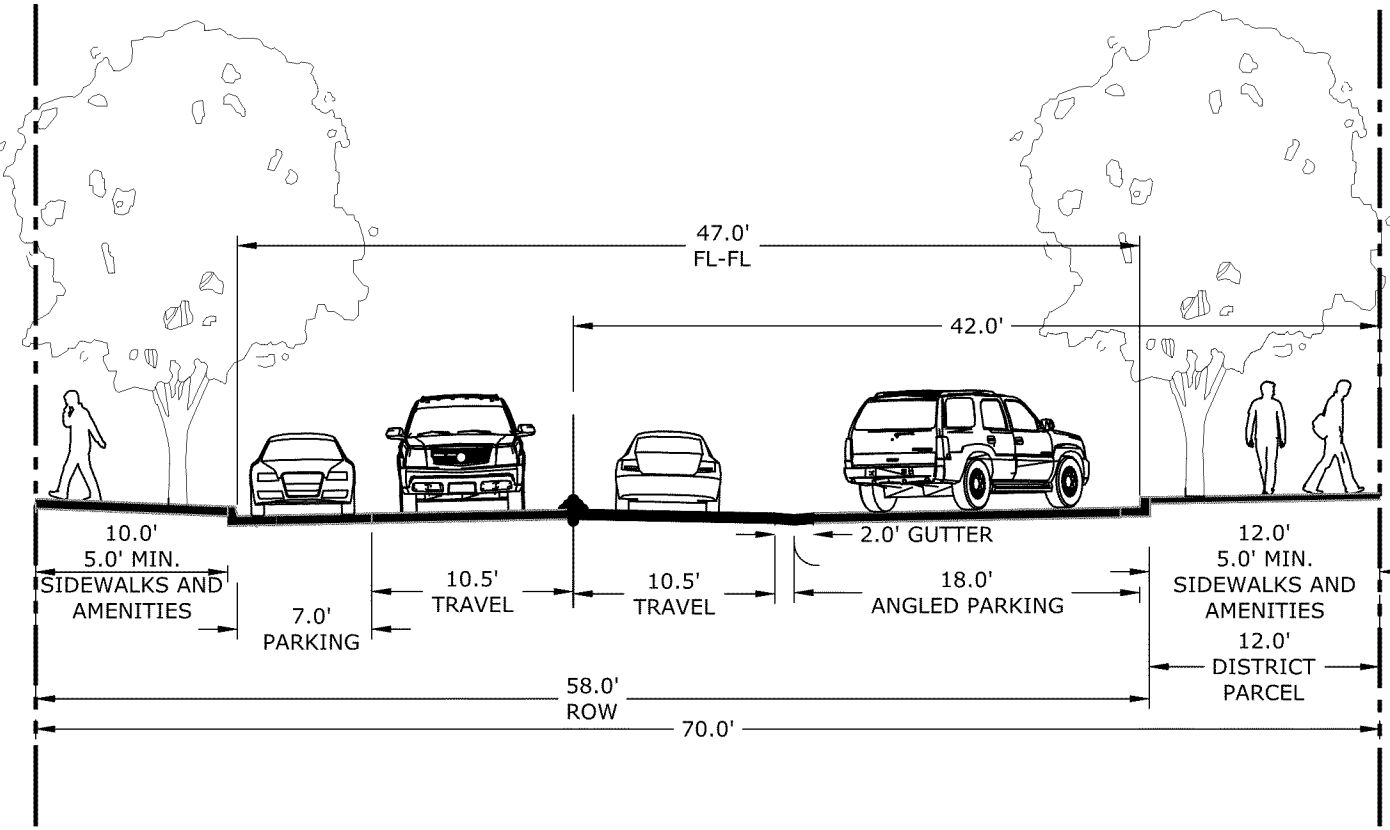


SECTION 10 - 58' ROW
SUPERIOR DRIVE (CREEK VIEW WAY TO OLD RAIL WAY)
(FACING NORTH)

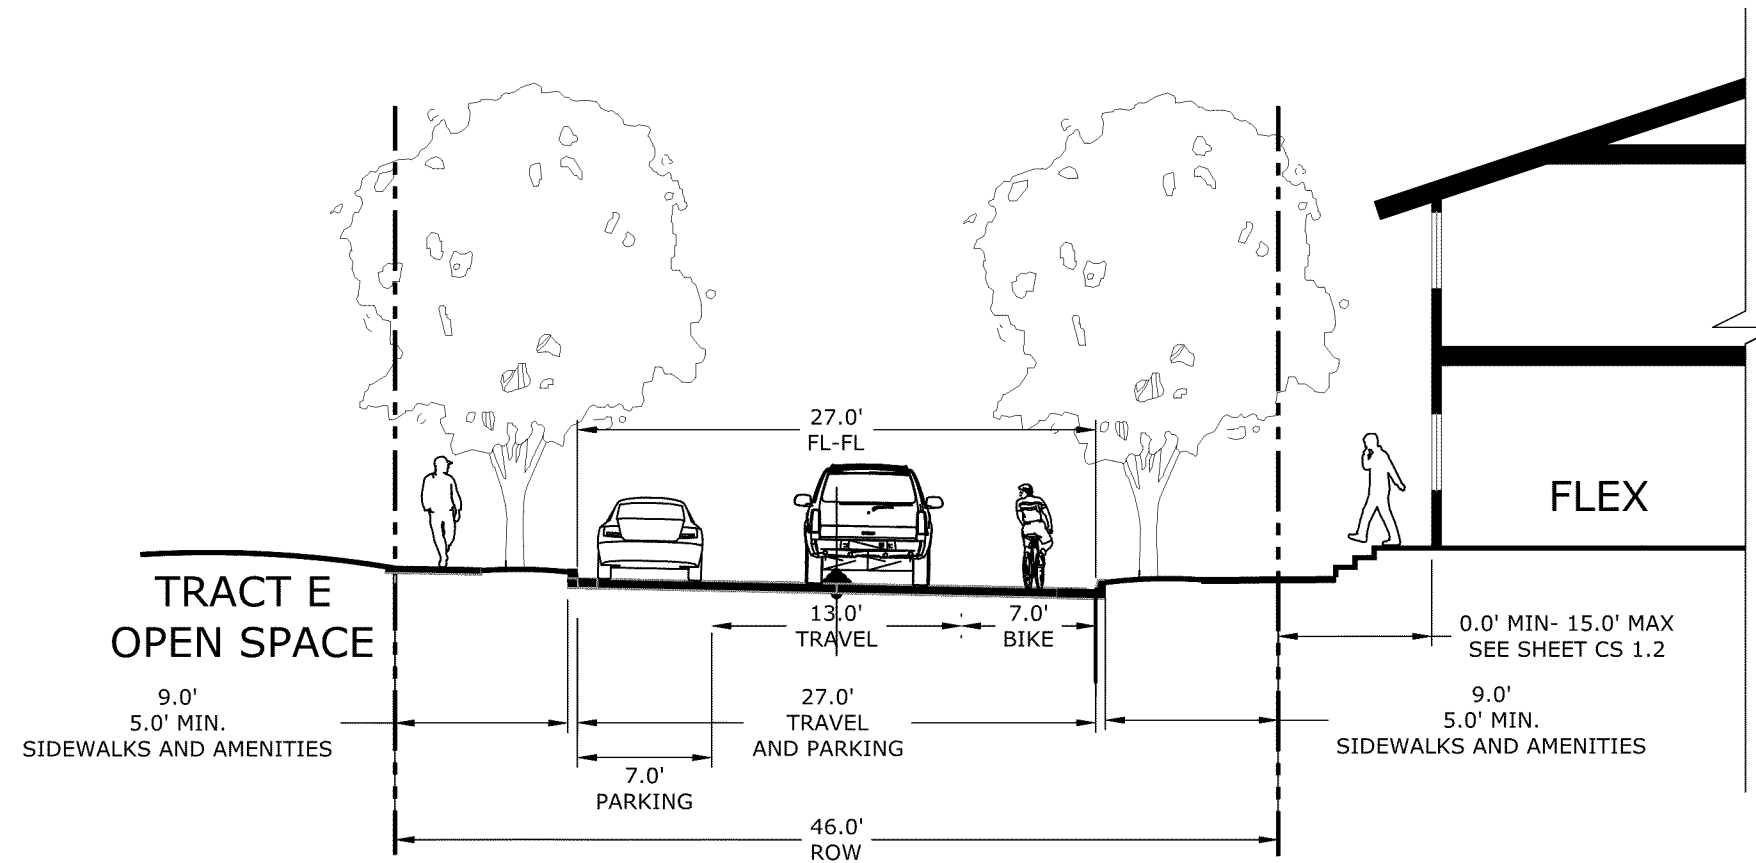

SECTION 12 - 46' ROW
AVENUE C NB & SB

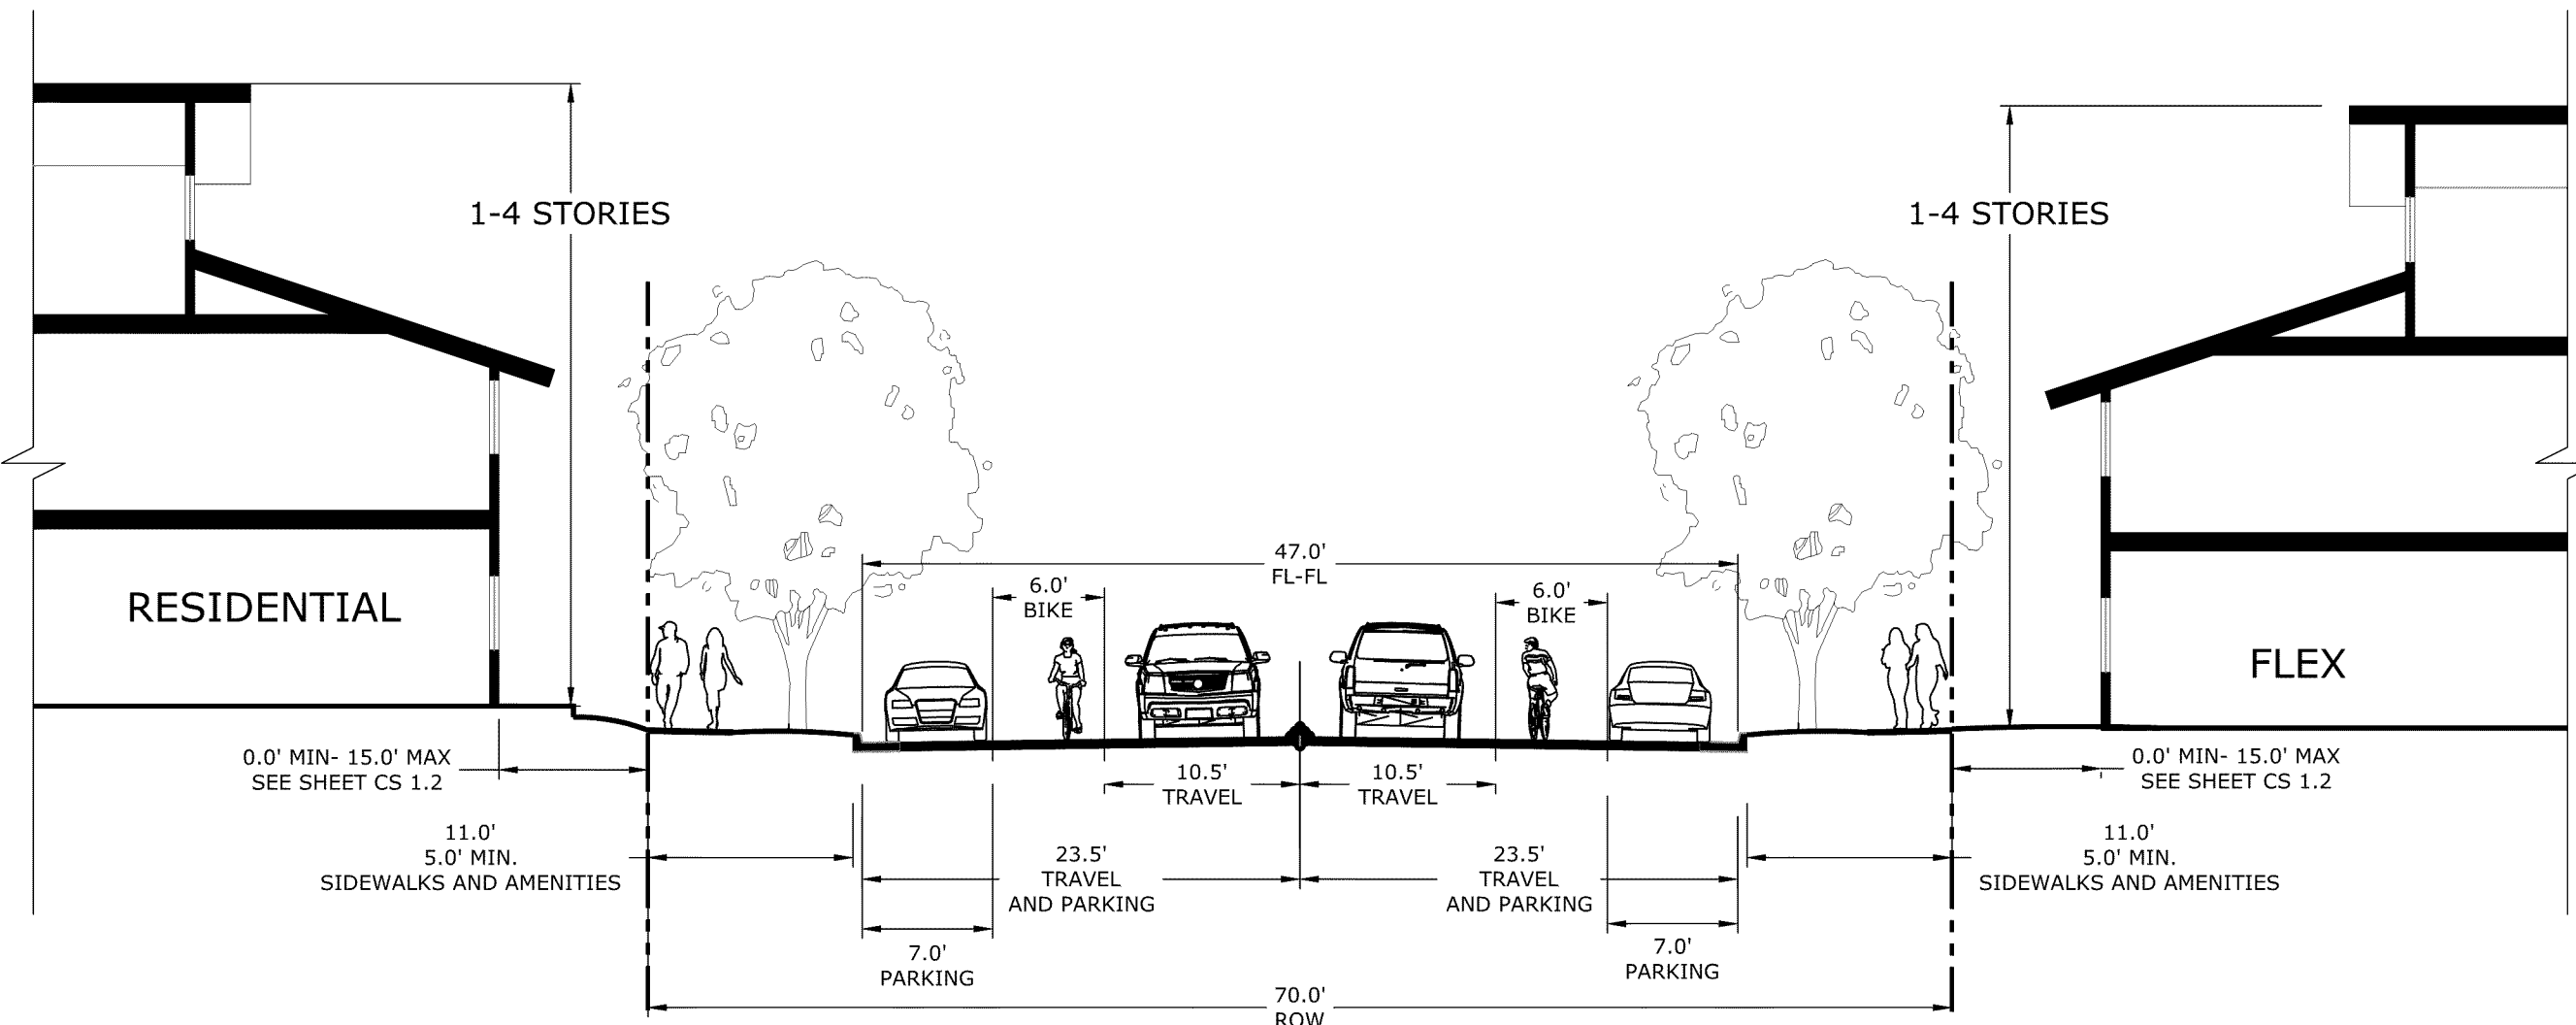

SECTION 11 - 70' ROW
PROMENADE DRIVE (OLD RAIL WAY TO VILLAGE GREEN WAY)

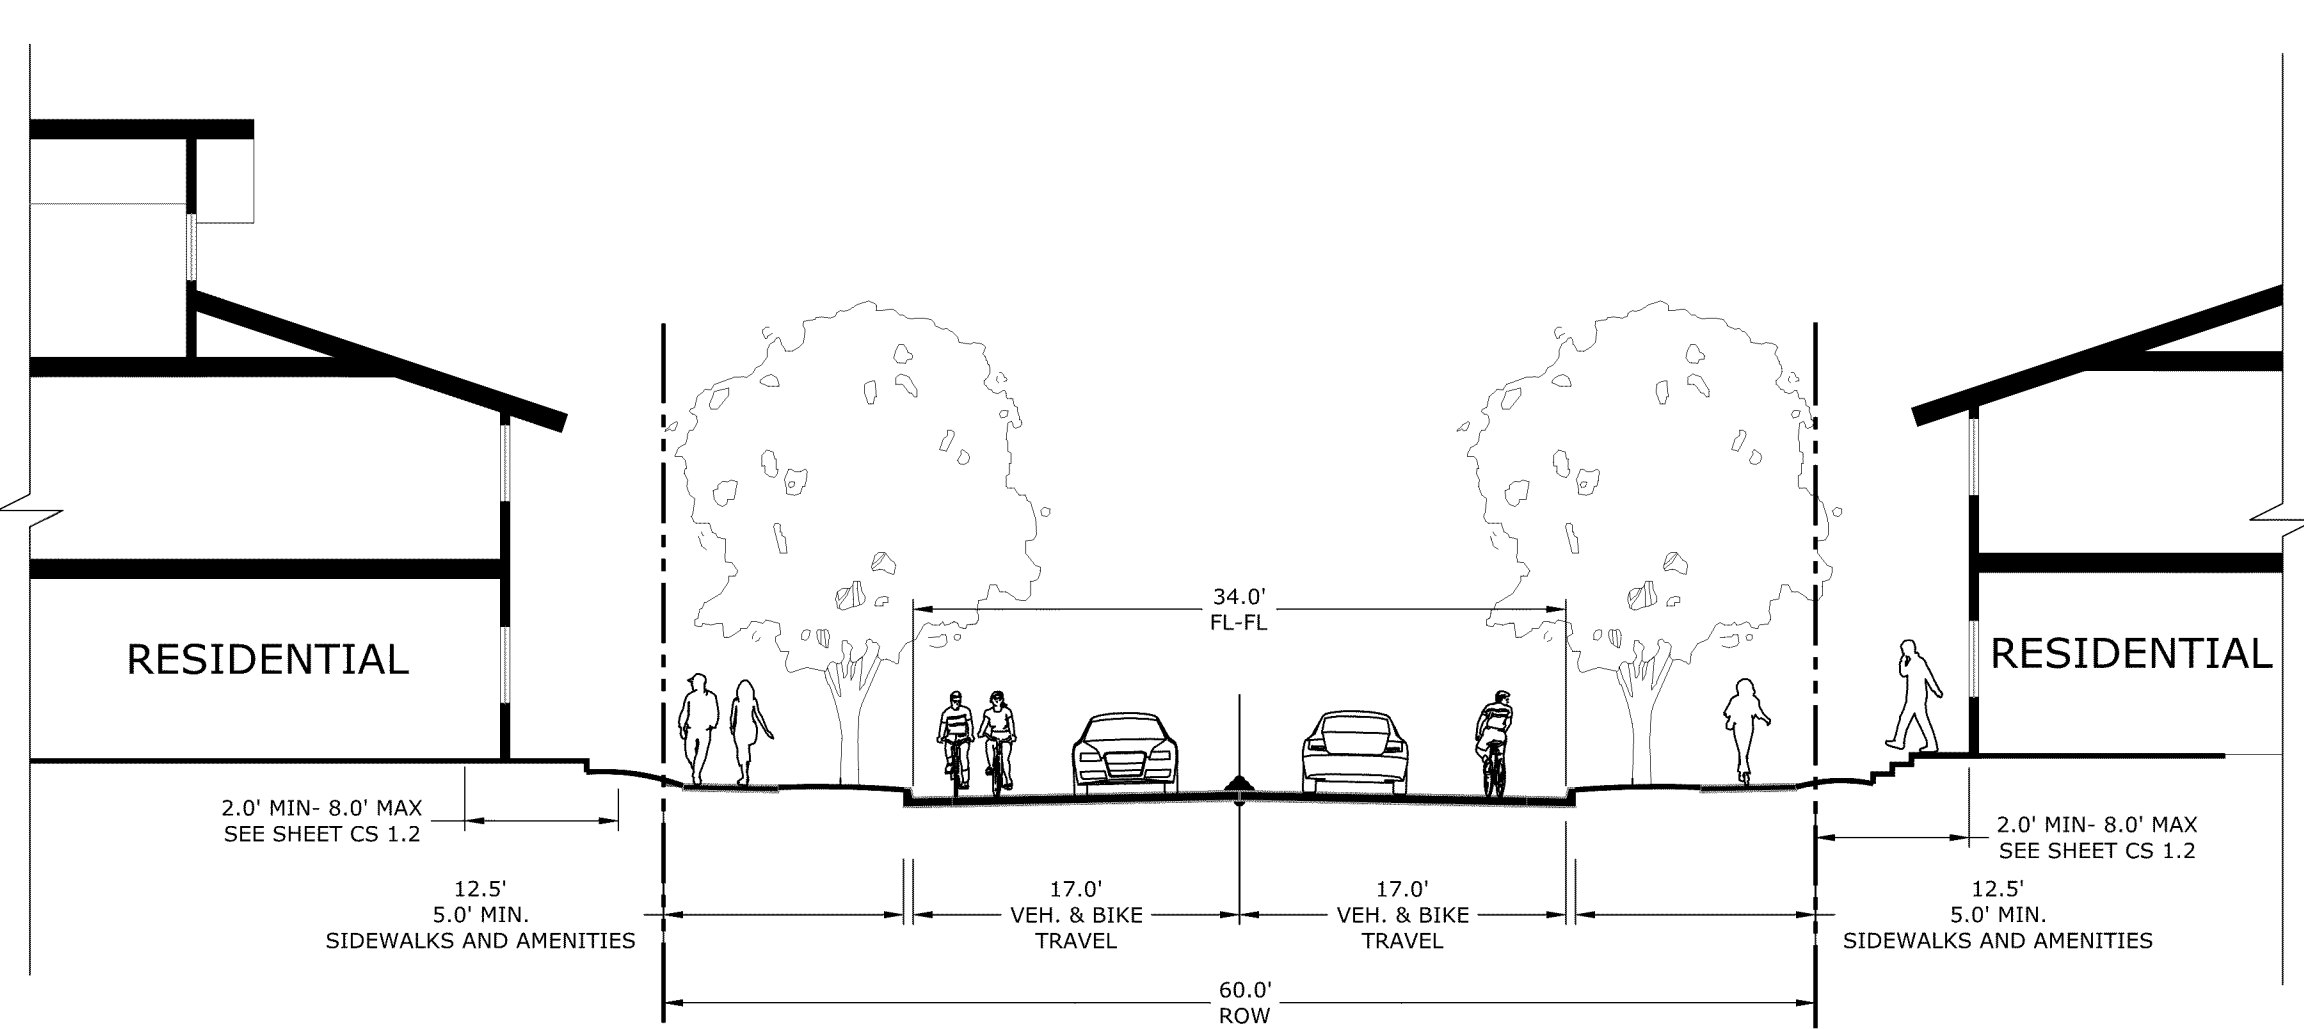


SECTION 13 - 60' ROW
AVENUE C

NOTES:

1. A GEOTECHNICAL INVESTIGATION SHALL BE PERFORMED AFTER PLACEMENT OF MASS GRADING TO DETERMINE SUBGRADE CAPACITY.
2. ALL CONCRETE AND ASPHALT PAVEMENT SECTIONS SHALL BE DESIGNED IN ACCORDANCE WITH TOWN OF SUPERIOR ROADWAY DESIGN CRITERIA AND STANDARDS.

ORDINANCE - NO. O-6, SERIES 13
ALL SIDEWALKS SHALL BE A MINIMUM OF 5 FEET WIDE, OR GREATER IF INDICATED HEREON.

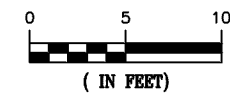


PROJ. NO.
DRAWN:
CHECKED:
APPROVED:
DATE: 12/02/2019
SUBMITTALS:
12-18-2019 TECHNICAL CORRECTIONS
01-15-2019 TECHNICAL CORRECTIONS

SHEET TITLE:


ILLUSTRATIVE
STREET
SECTIONS
2/FIGURE C.2

SCALE:
SHEET NUMBER


SP2.0b/
FIGURE C.2

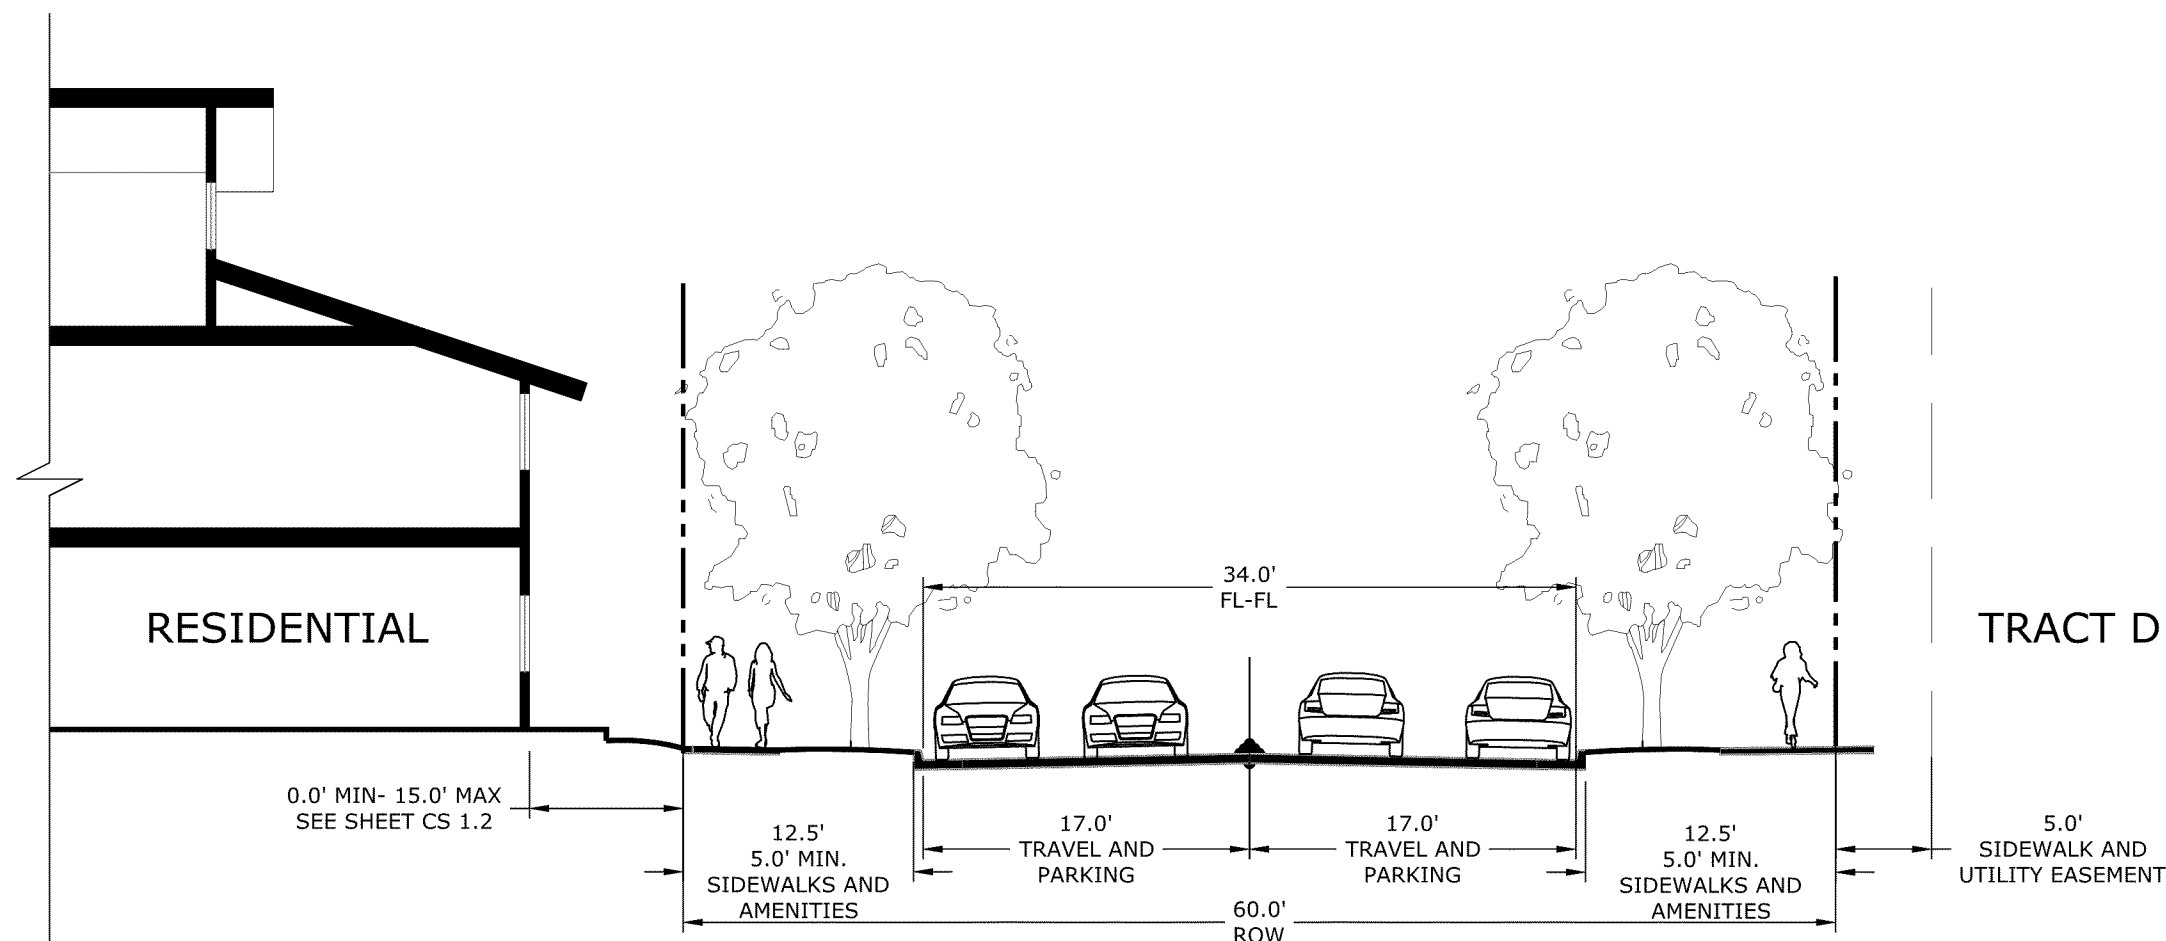


SECTION 14 - 60' ROW
SUPERIOR DRIVE (OLD RAIL WAY TO VILLAGE GREEN WAY, FACING NORTH)

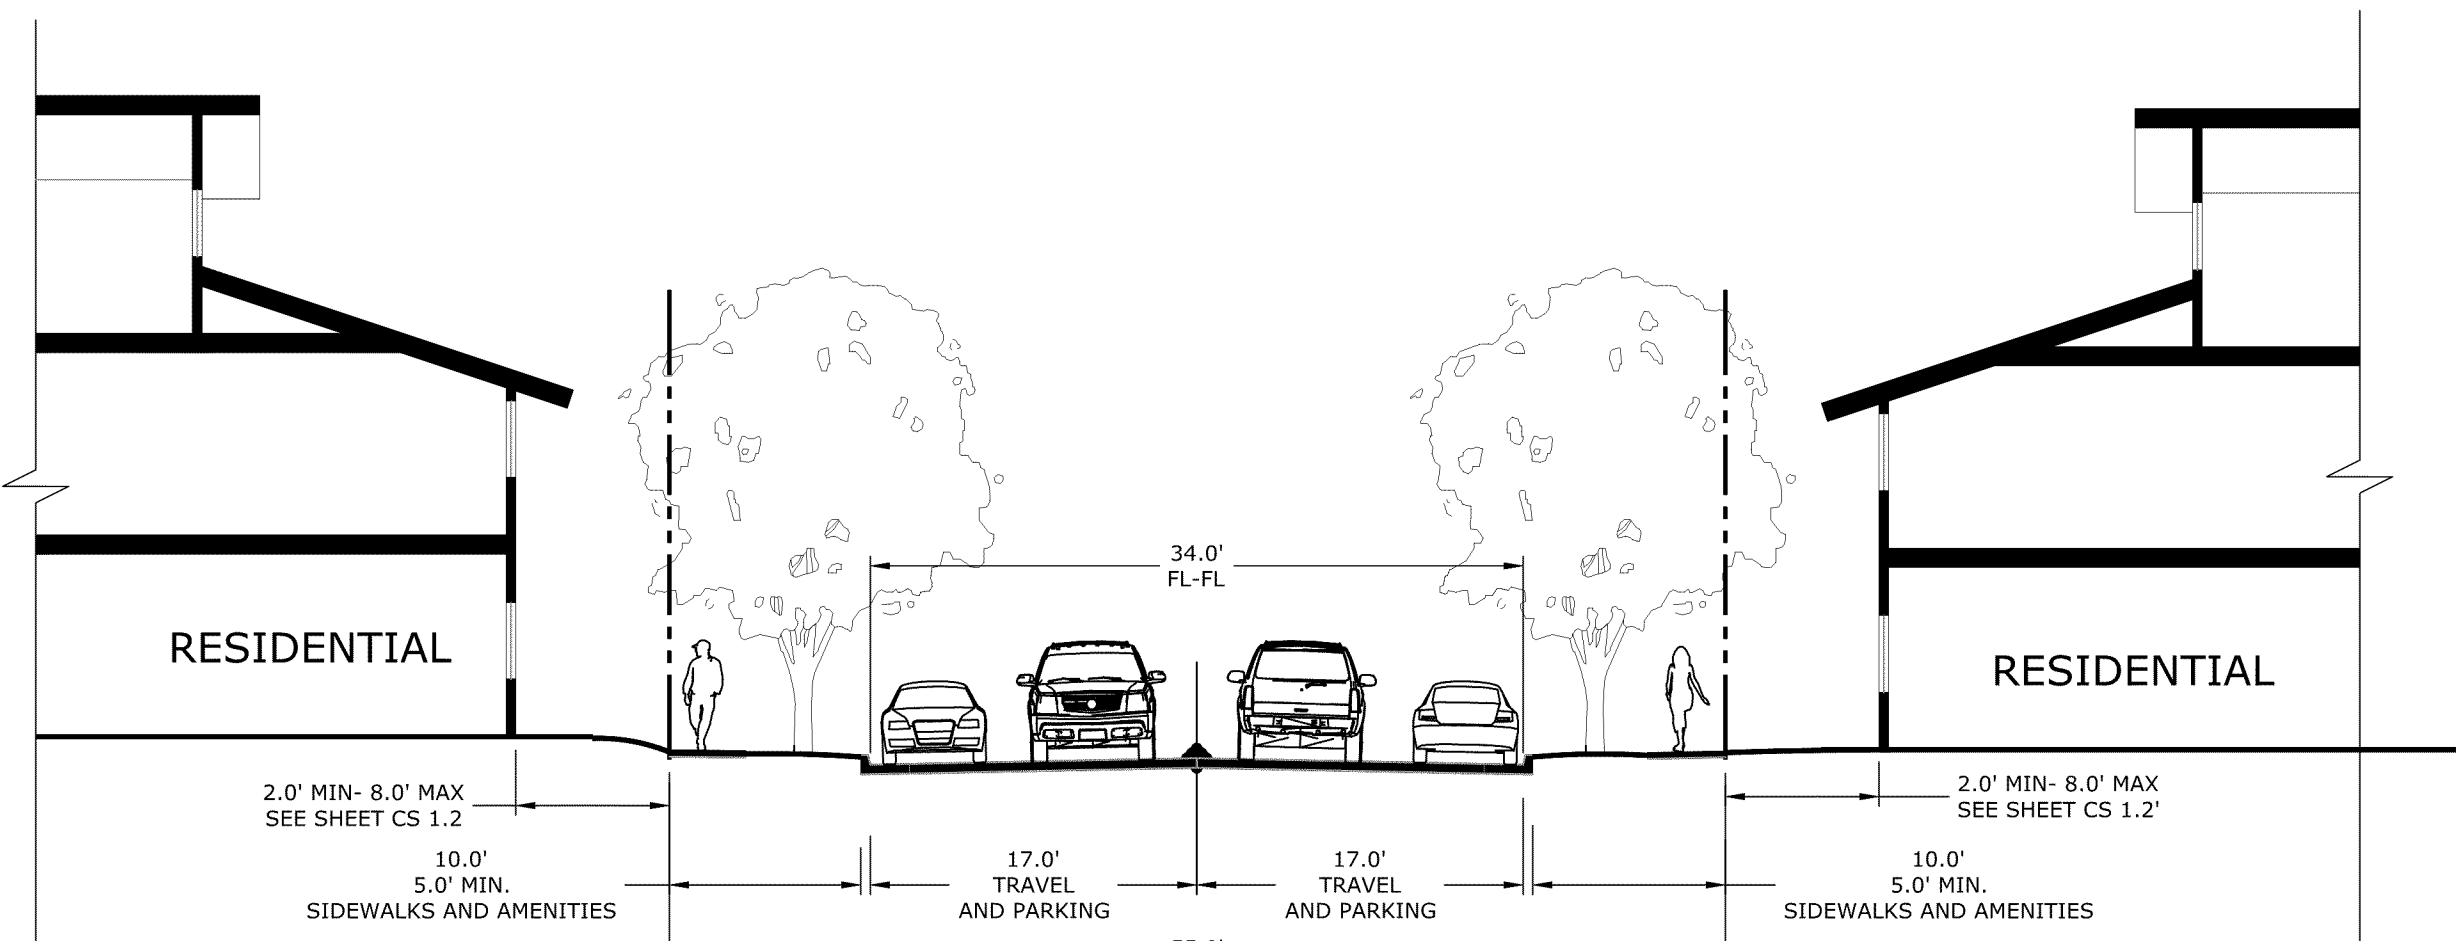


SECTION 15 - 55' ROW
STREET 6, STREET 7, STREET 8 AND AVENUE E

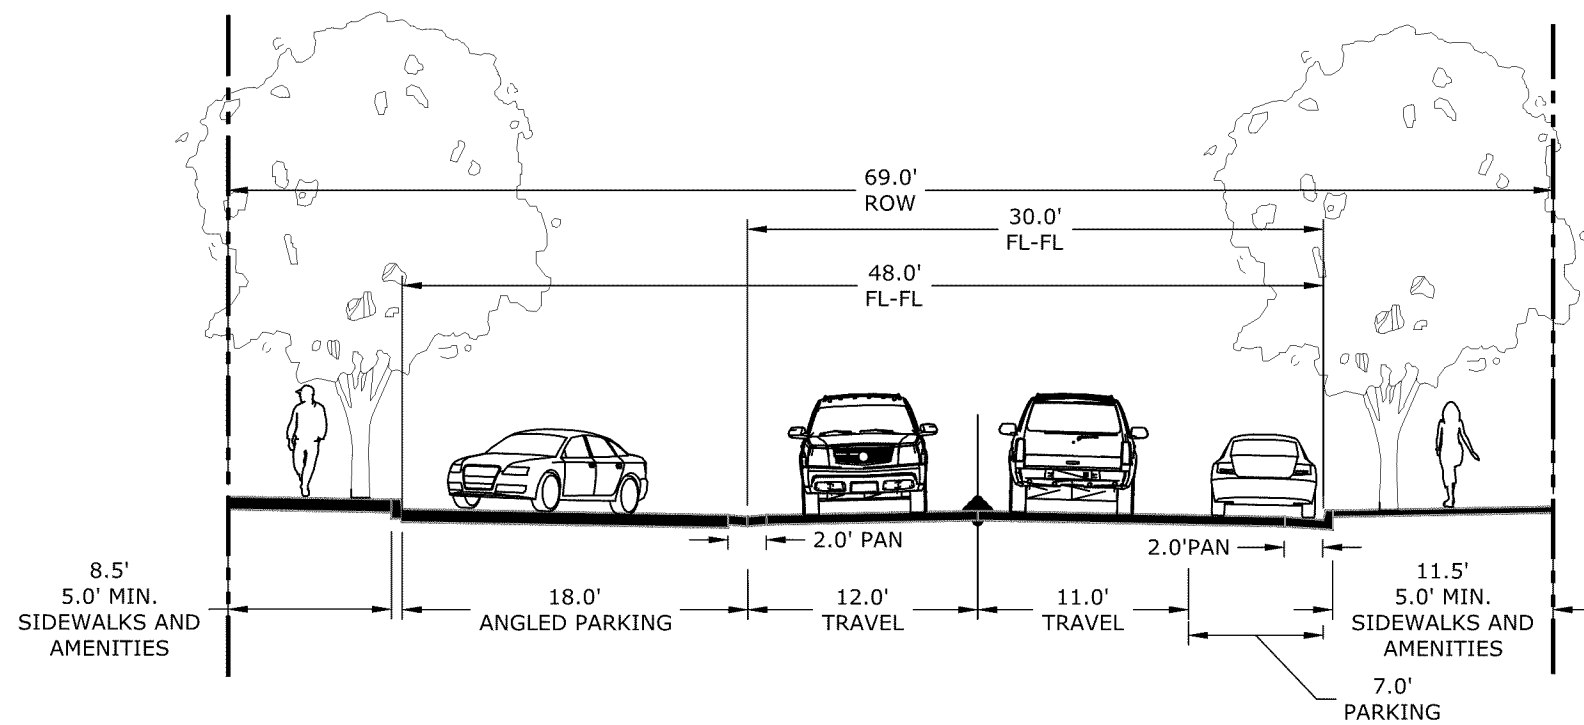


SECTION 16 - 69' ROW
CREEK VIEW WAY (GATEWAY DRIVE TO MARSHALL ROAD, FACING EAST)

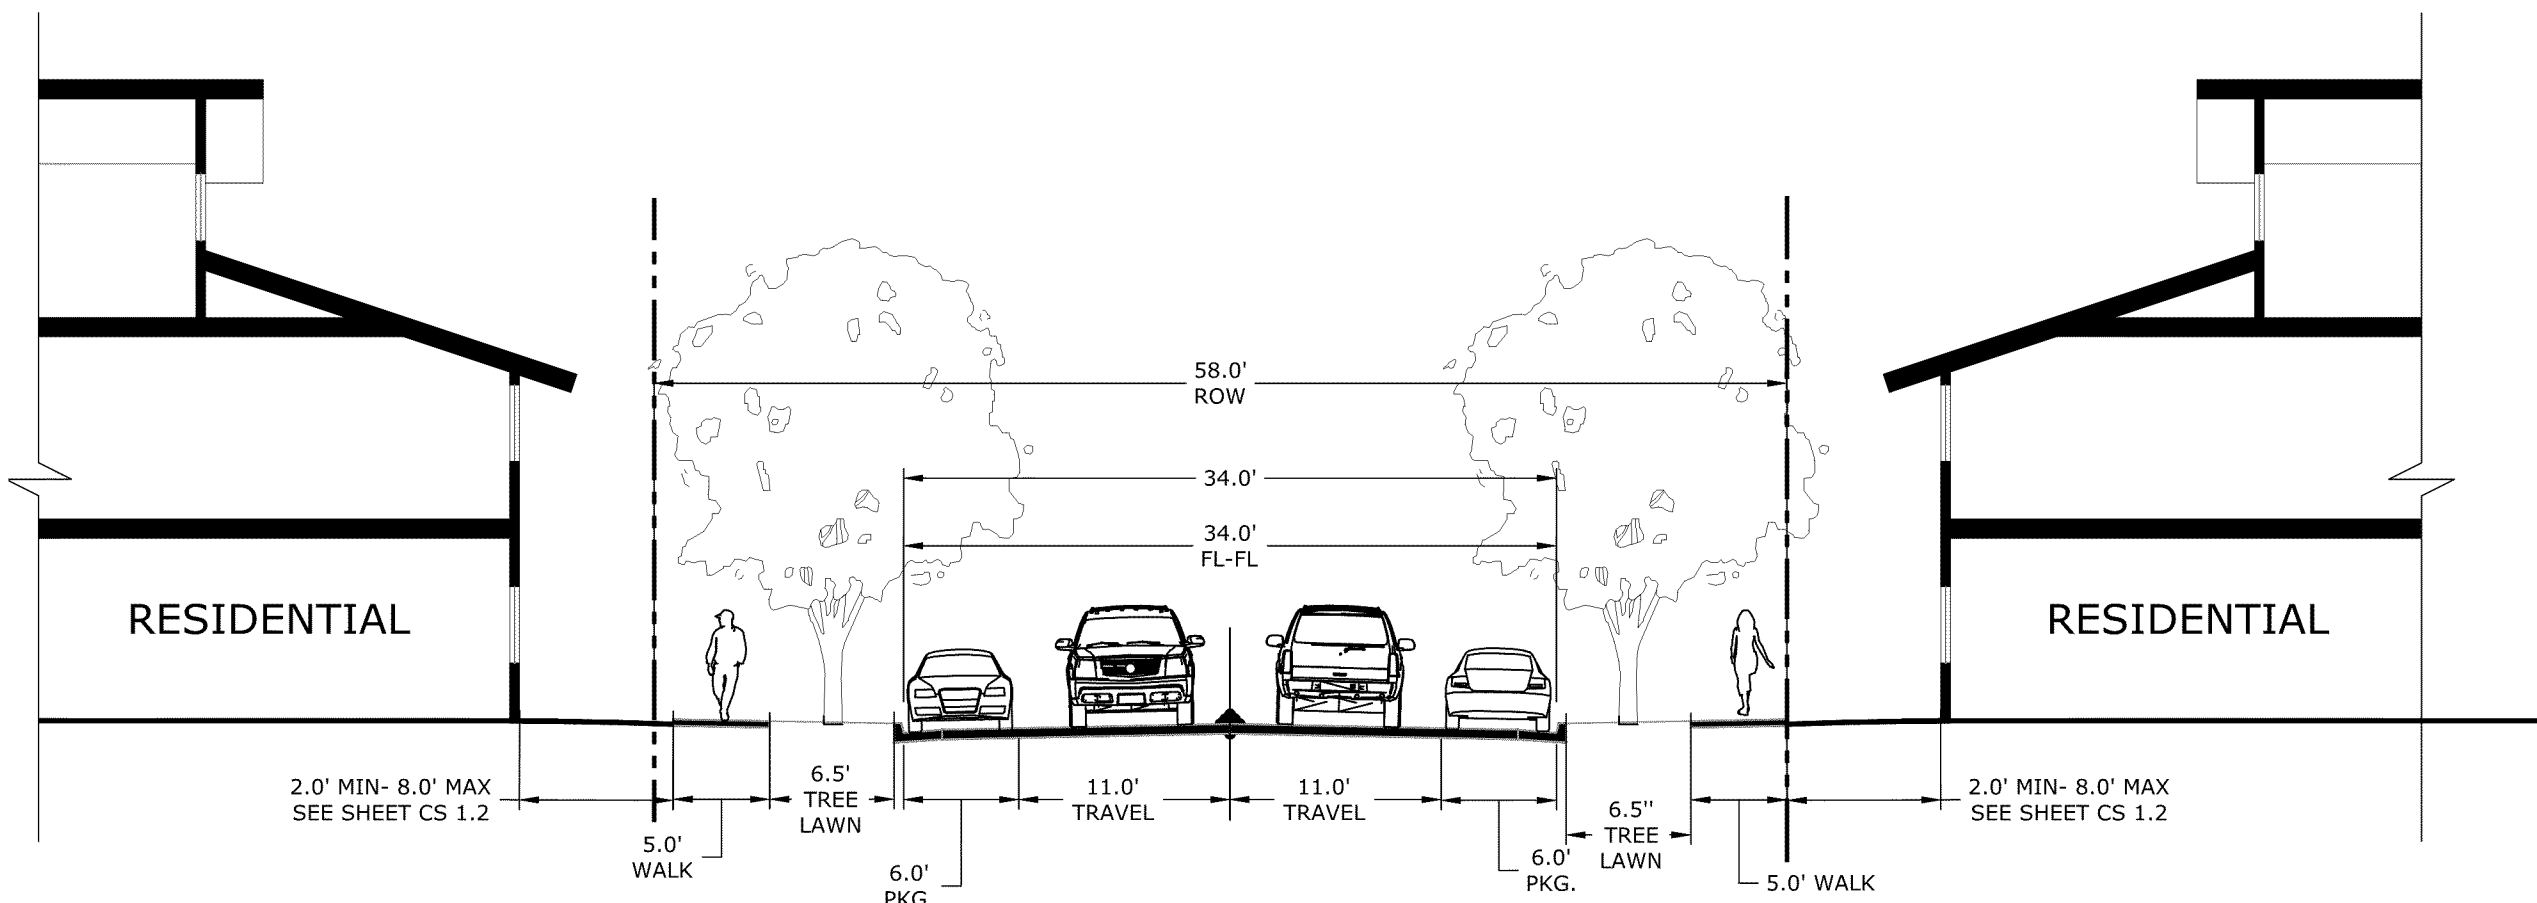

SECTION 17 - 58' ROW
DISCOVERY PARKWAY (FACING SOUTH)

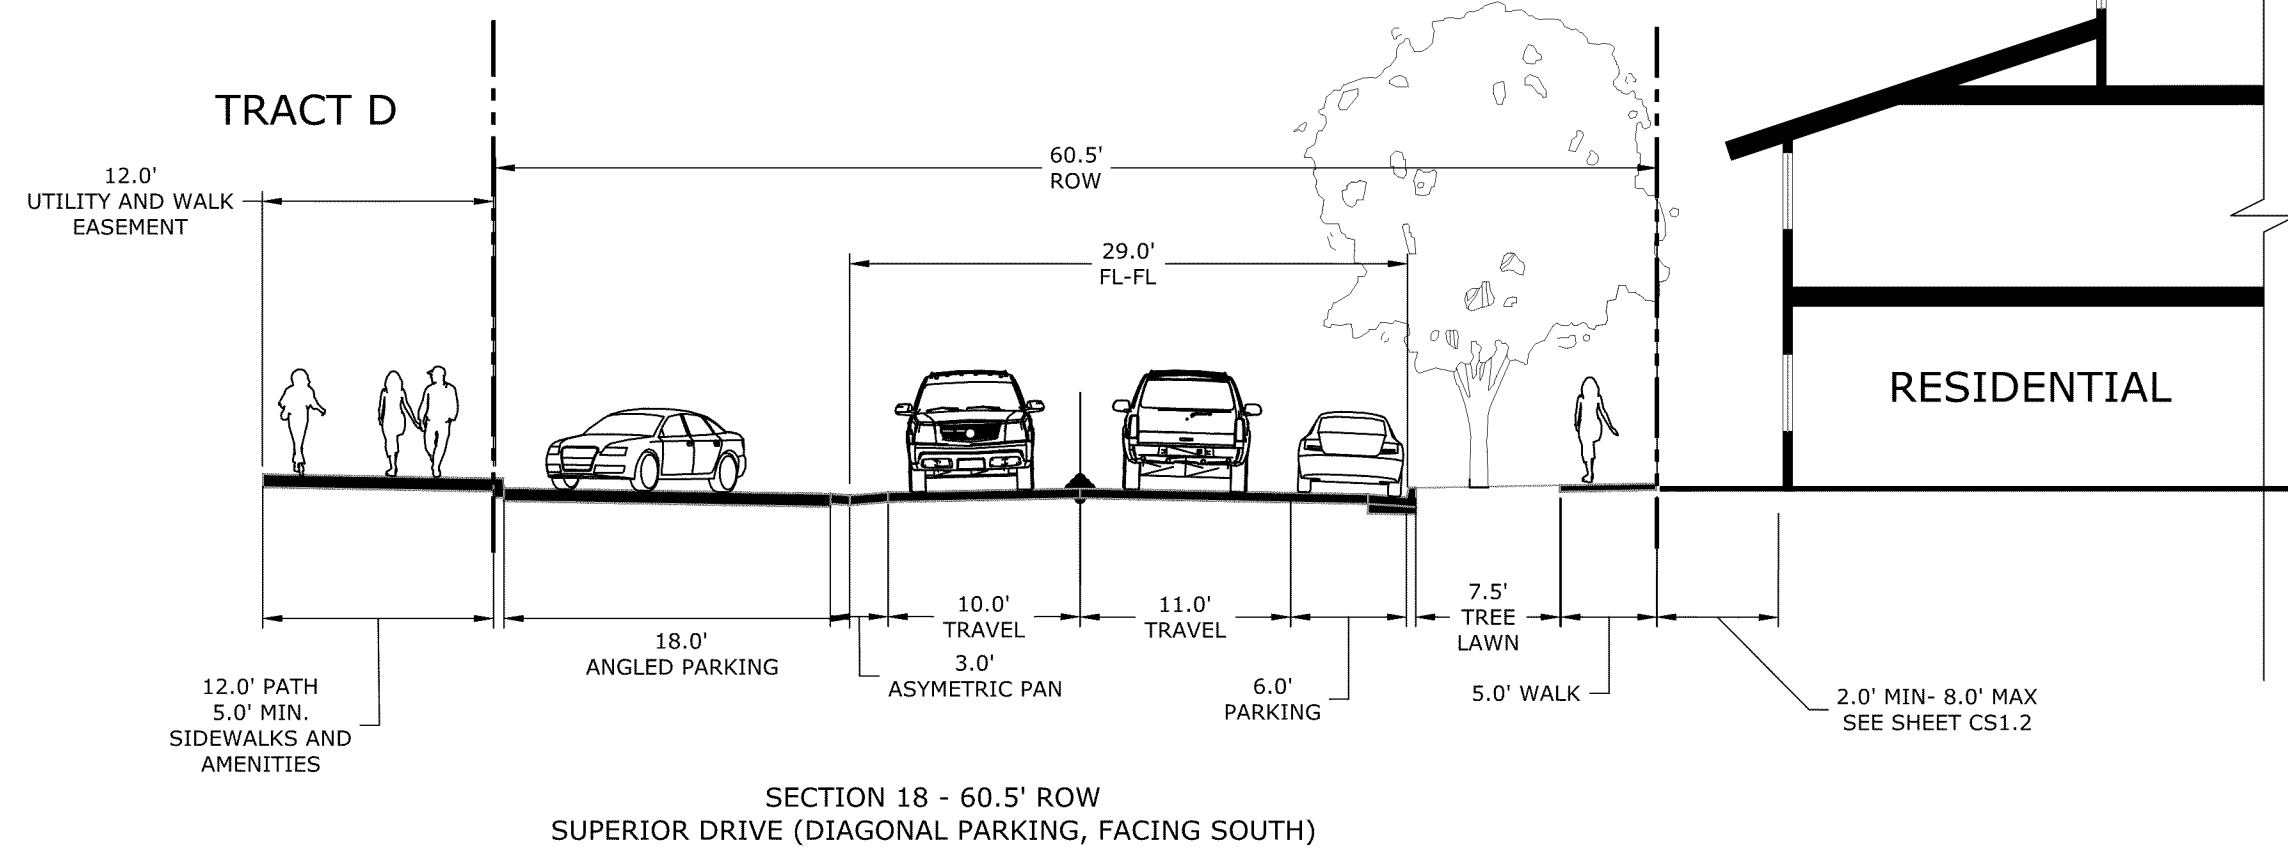

SECTION 18 - 60.5' ROW
SUPERIOR DRIVE (DIAGONAL PARKING, FACING SOUTH)

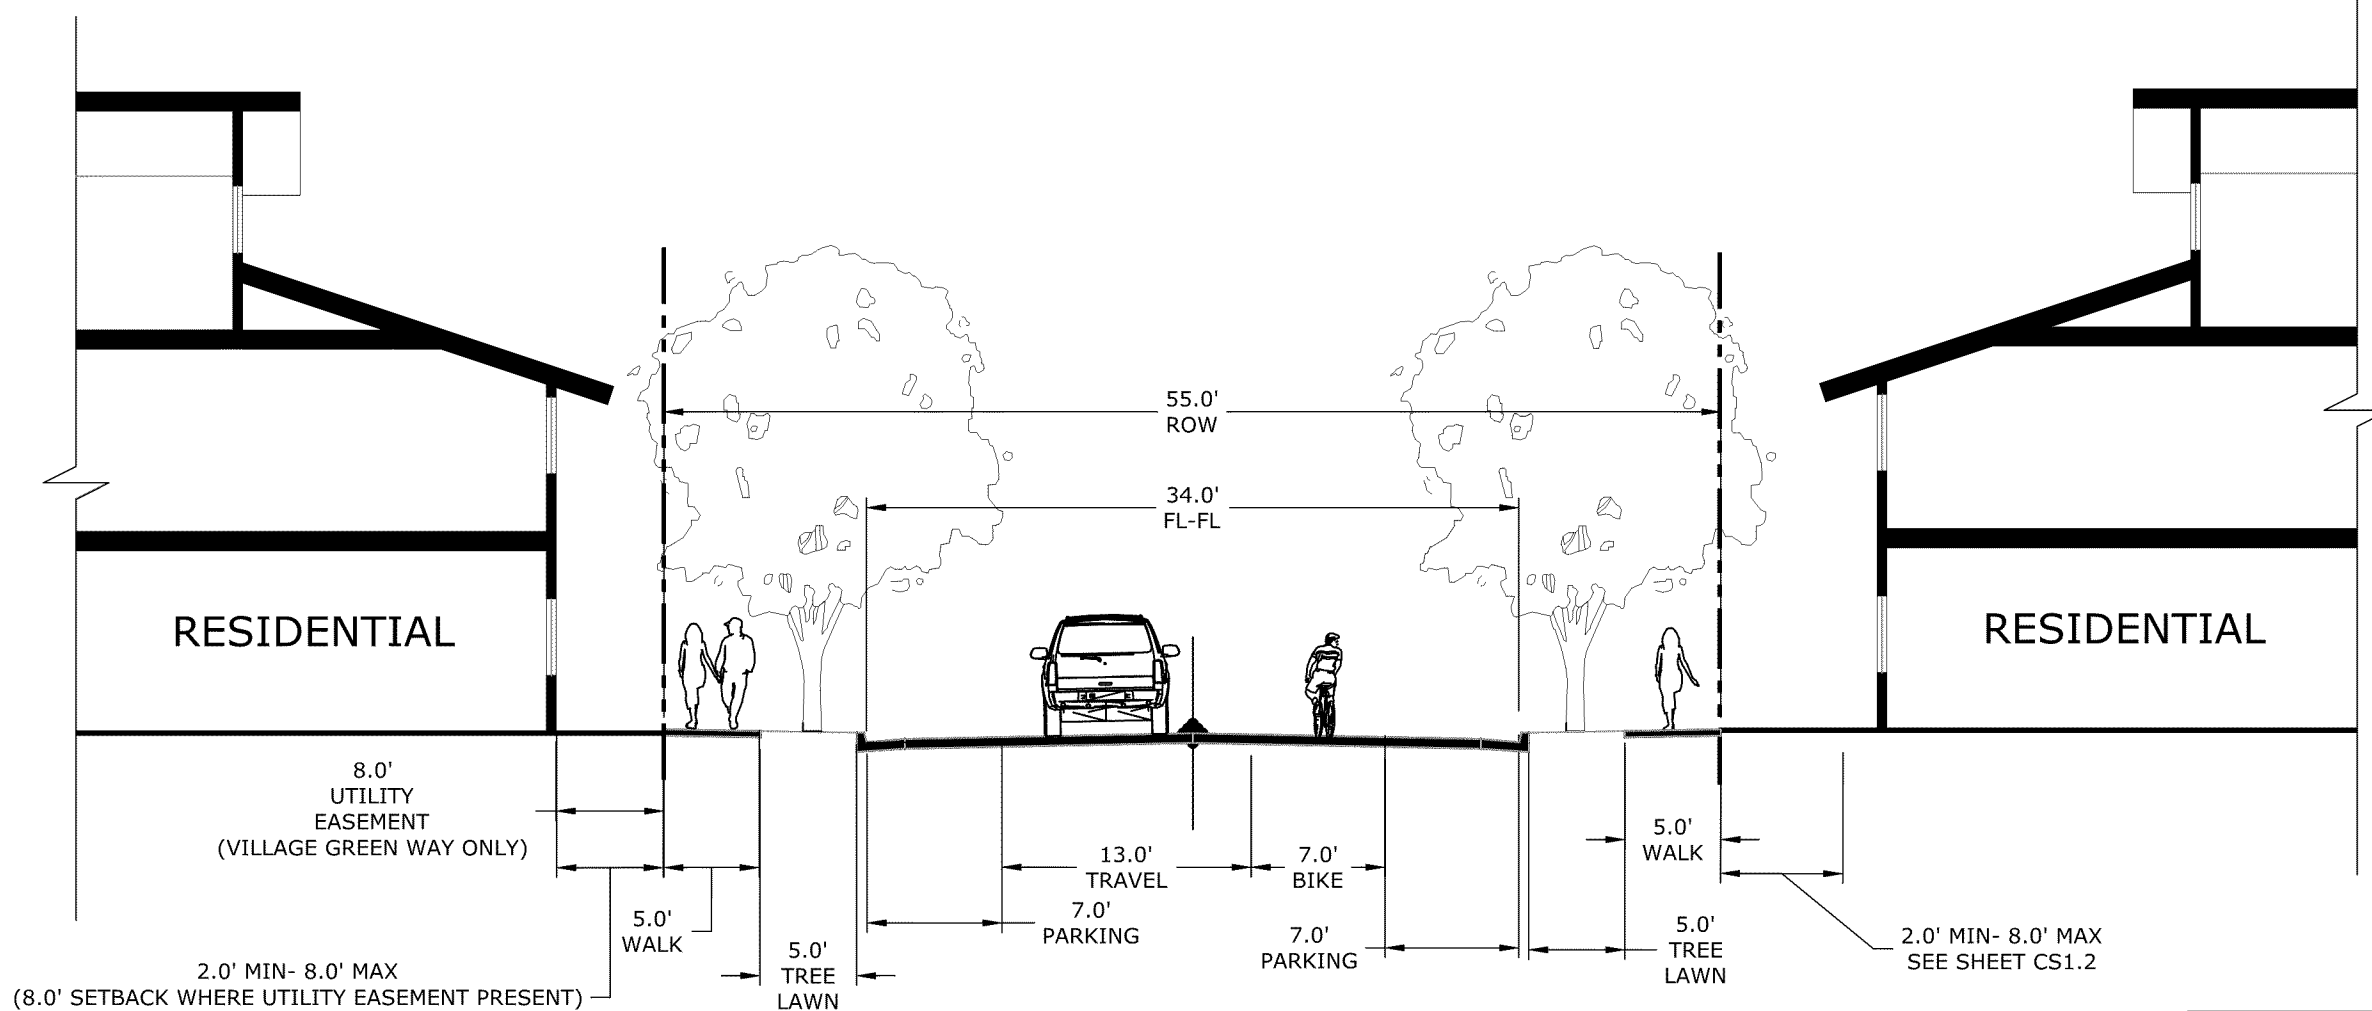


SECTION 19 - 55' ROW
VILLAGE GREEN WAY (FACING SOUTH)
STREET 5 (FACING NORTH)

ORDINANCE - NO. 0-6, SERIES 13
ALL SIDEWALKS SHALL BE A
MINIMUM OF 5 FEET WIDE, OR
GREATER IF INDICATED HEREON.

NOTES:

- A GEOTECHNICAL INVESTIGATION SHALL BE PERFORMED AFTER PLACEMENT OF MASS GRADING TO DETERMINE SUBGRADE CAPACITY.
- ALL CONCRETE AND ASPHALT PAVEMENT SECTIONS SHALL BE DESIGNED IN ACCORDANCE WITH TOWN OF SUPERIOR ROADWAY DESIGN CRITERIA AND STANDARDS.

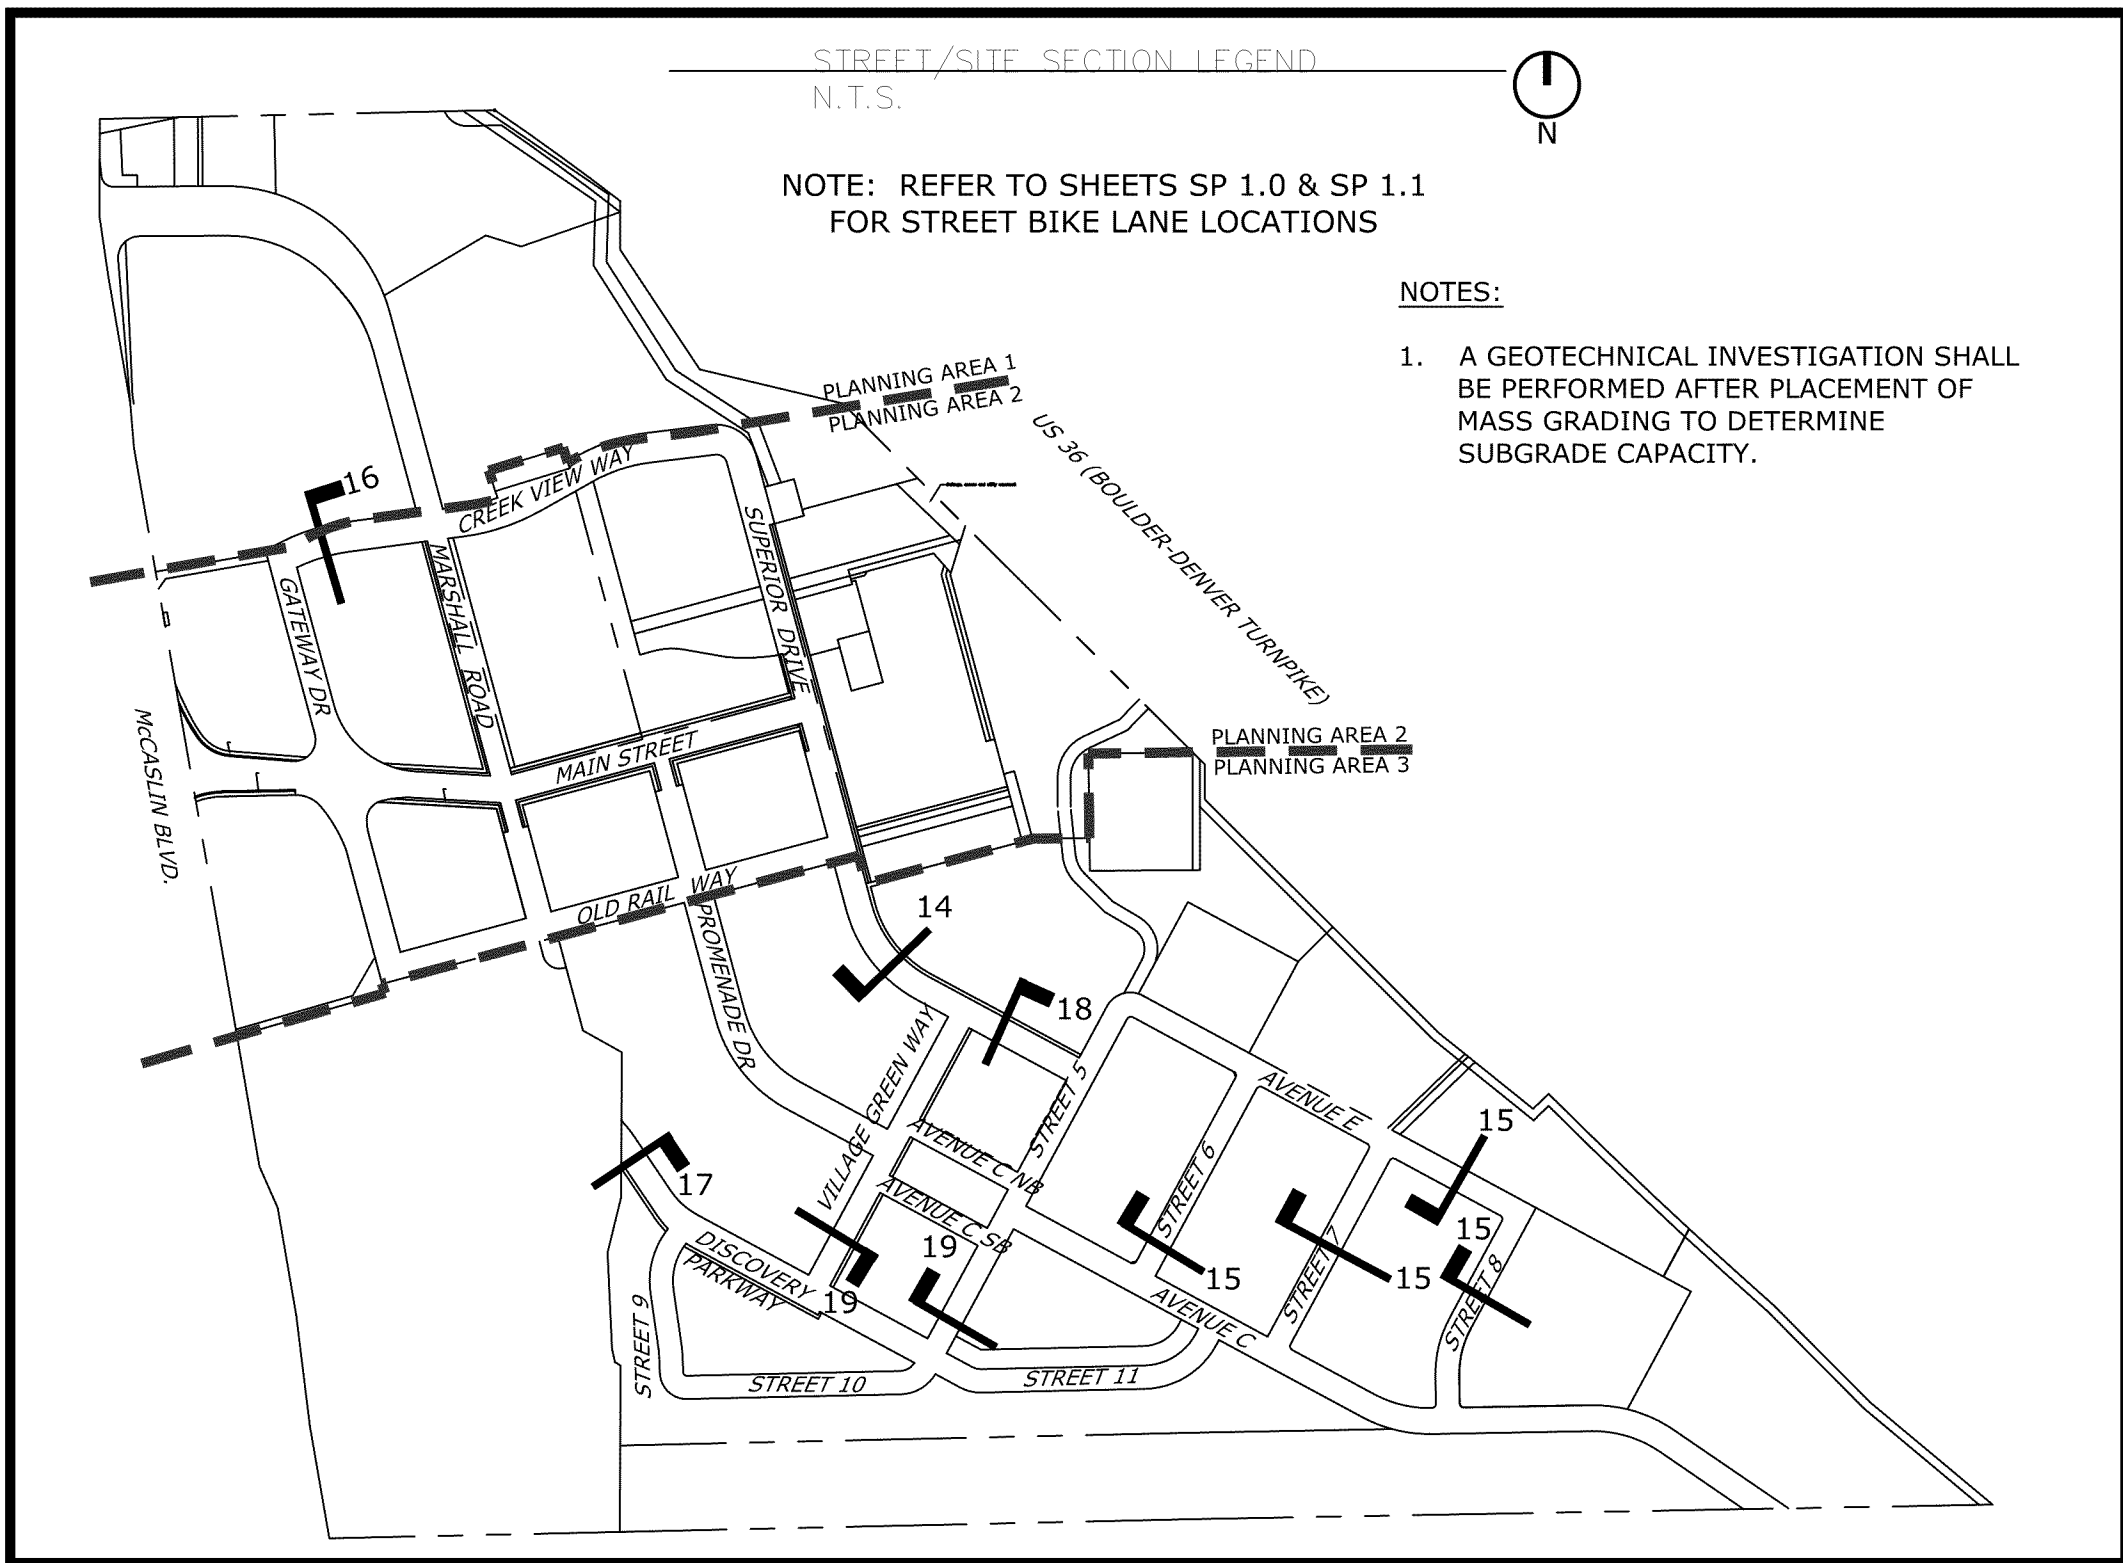

STREET/SITE SECTION LEGEND
N.T.S.

NOTE: REFER TO SHEETS SP 1.0 & SP 1.1
FOR STREET BIKE LANE LOCATIONS

NOTES:

- A GEOTECHNICAL INVESTIGATION SHALL BE PERFORMED AFTER PLACEMENT OF MASS GRADING TO DETERMINE SUBGRADE CAPACITY.

RC SUPERIOR
114521 Camino Real
Suite 120
San Diego, CA 92130

Vested Rights:
This Plan constitutes a site specific development plan as defined in Section 24-68-101, et, seq., C.R.S., and Chapter 16 of the Superior Municipal Code, available at the Superior Town Hall, 124 East Coal Creek Drive, Superior, Colorado. This PD incorporates the Design Guidelines Supplement by reference, and such Design Guidelines Supplement shall be considered part of the PD. The term and other conditions of these vested rights are further described in the development agreement dated March 11, 2013.

NOTES:
1. Neither PDA #3, PDA #4 nor PDA #5 supersede or replace any sheets or Design Guidelines in PDA #1 and PDA #2 for Block 12. Block 12 shall be subject to the Design Guidelines adopted in PDA #1, as amended by PDA #2, and Block 12 shall be zoned as set forth in PDA #1, as amended by PDA #2.
2. PDA#4 revisions were limited to Lot 4, Block 1.
3. PDA#5 revisions are limited to Blocks 6, 7, 9, 10 and 11.
4. In the event of a conflict between the Design Guidelines Supplement and this plan sheet, this plan sheet shall control.


SUPERIOR TOWN CENTER PD AMENDMENT #5

PROJ. NO.
DRAWN:
CHECKED:
APPROVED:
DATE: 12/02/2019
SUBMITTALS:
12-18-2019 TECHNICAL CORRECTIONS
01-15-2019 TECHNICAL CORRECTIONS


SHEET TITLE:
ILLUSTRATIVE
STREET
SECTIONS 3

SCALE:
SHEET NUMBER


SP2.1a/
FIGURE C.3

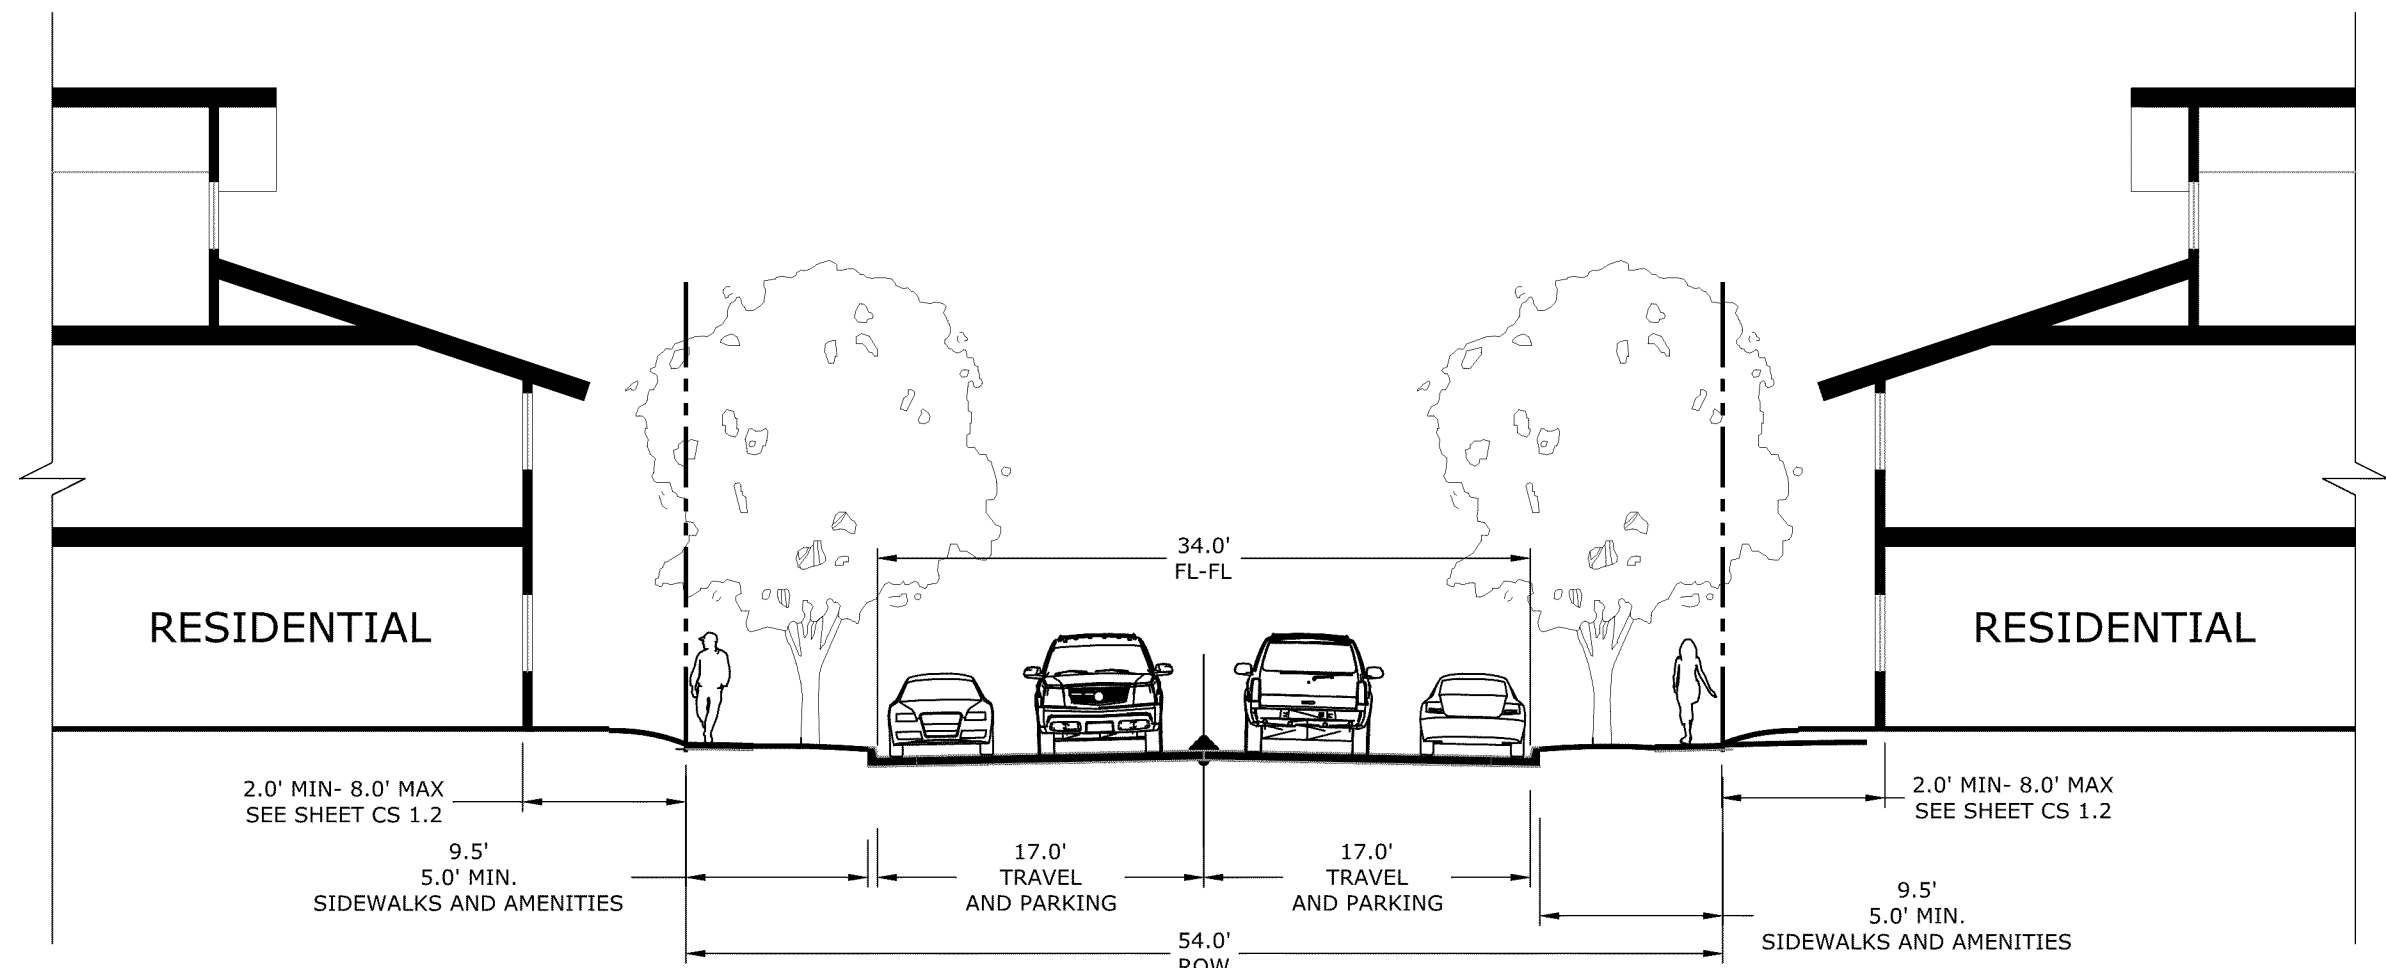

SECTION 20 - 54' ROW
STREET 9

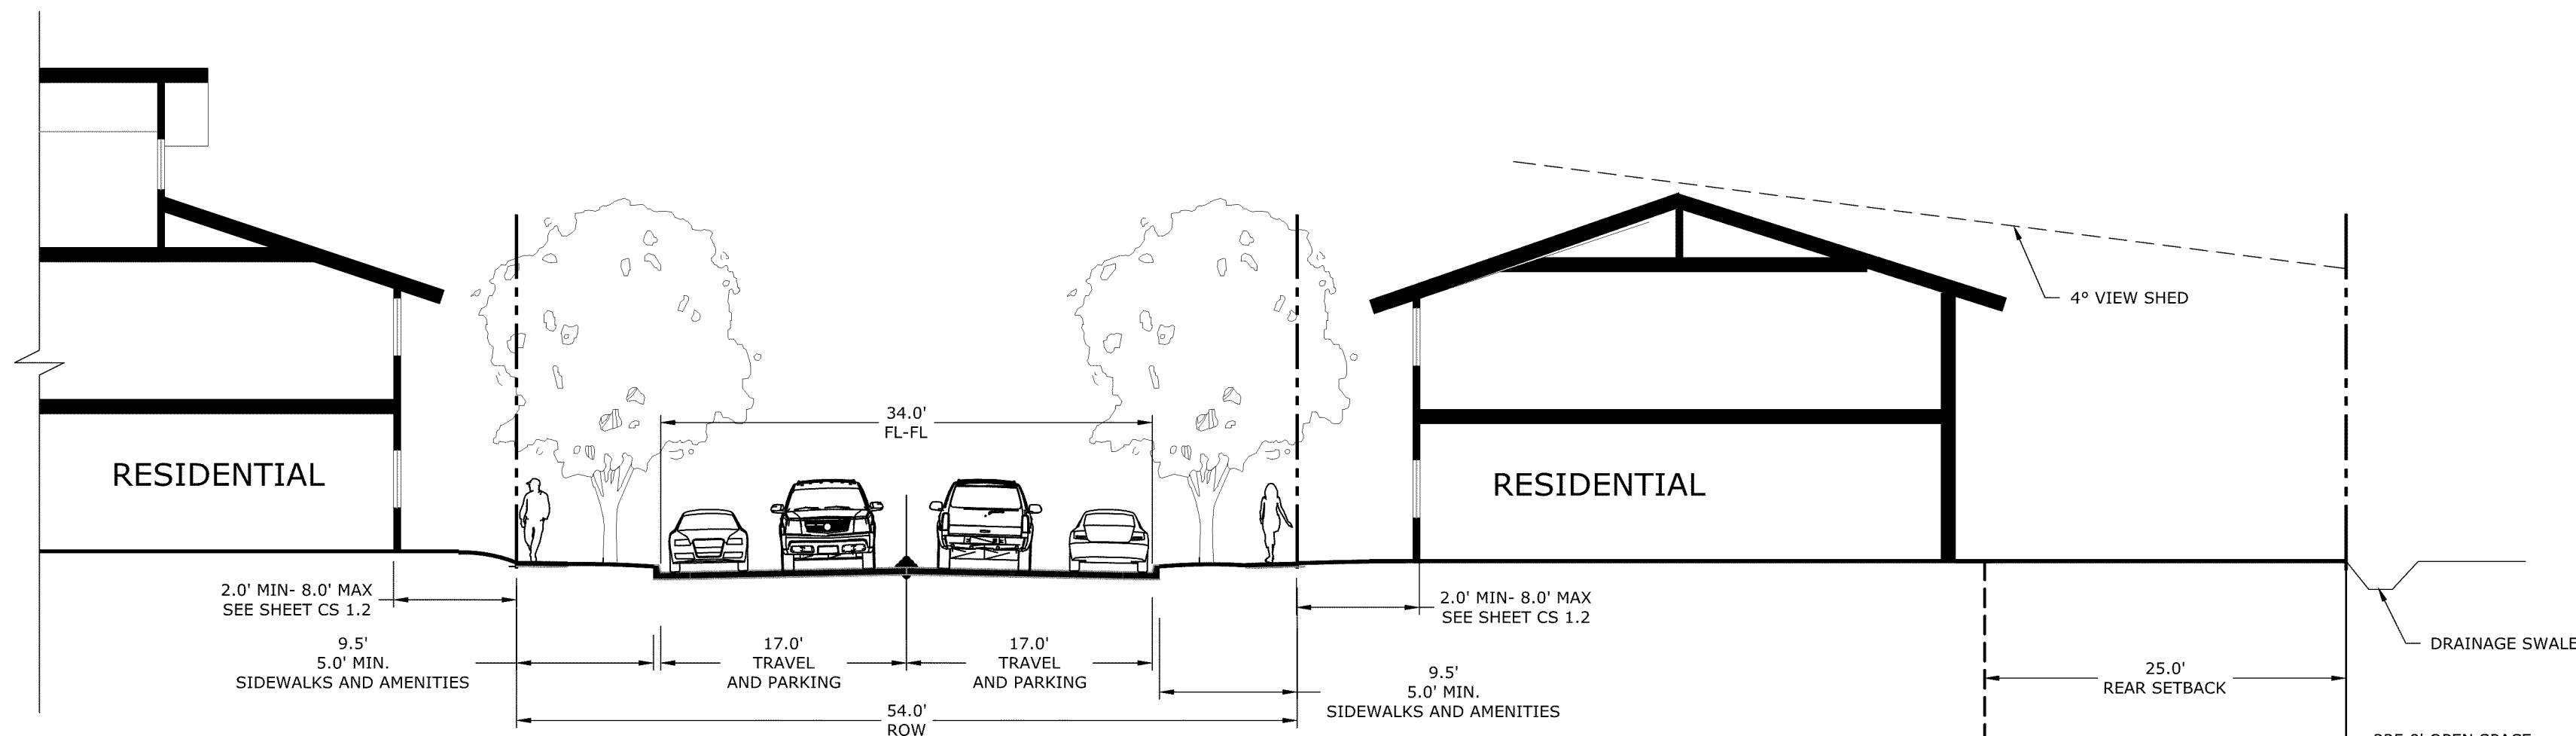


SECTION 21 - 54' ROW
STREETS 10 & 11
FACING EAST

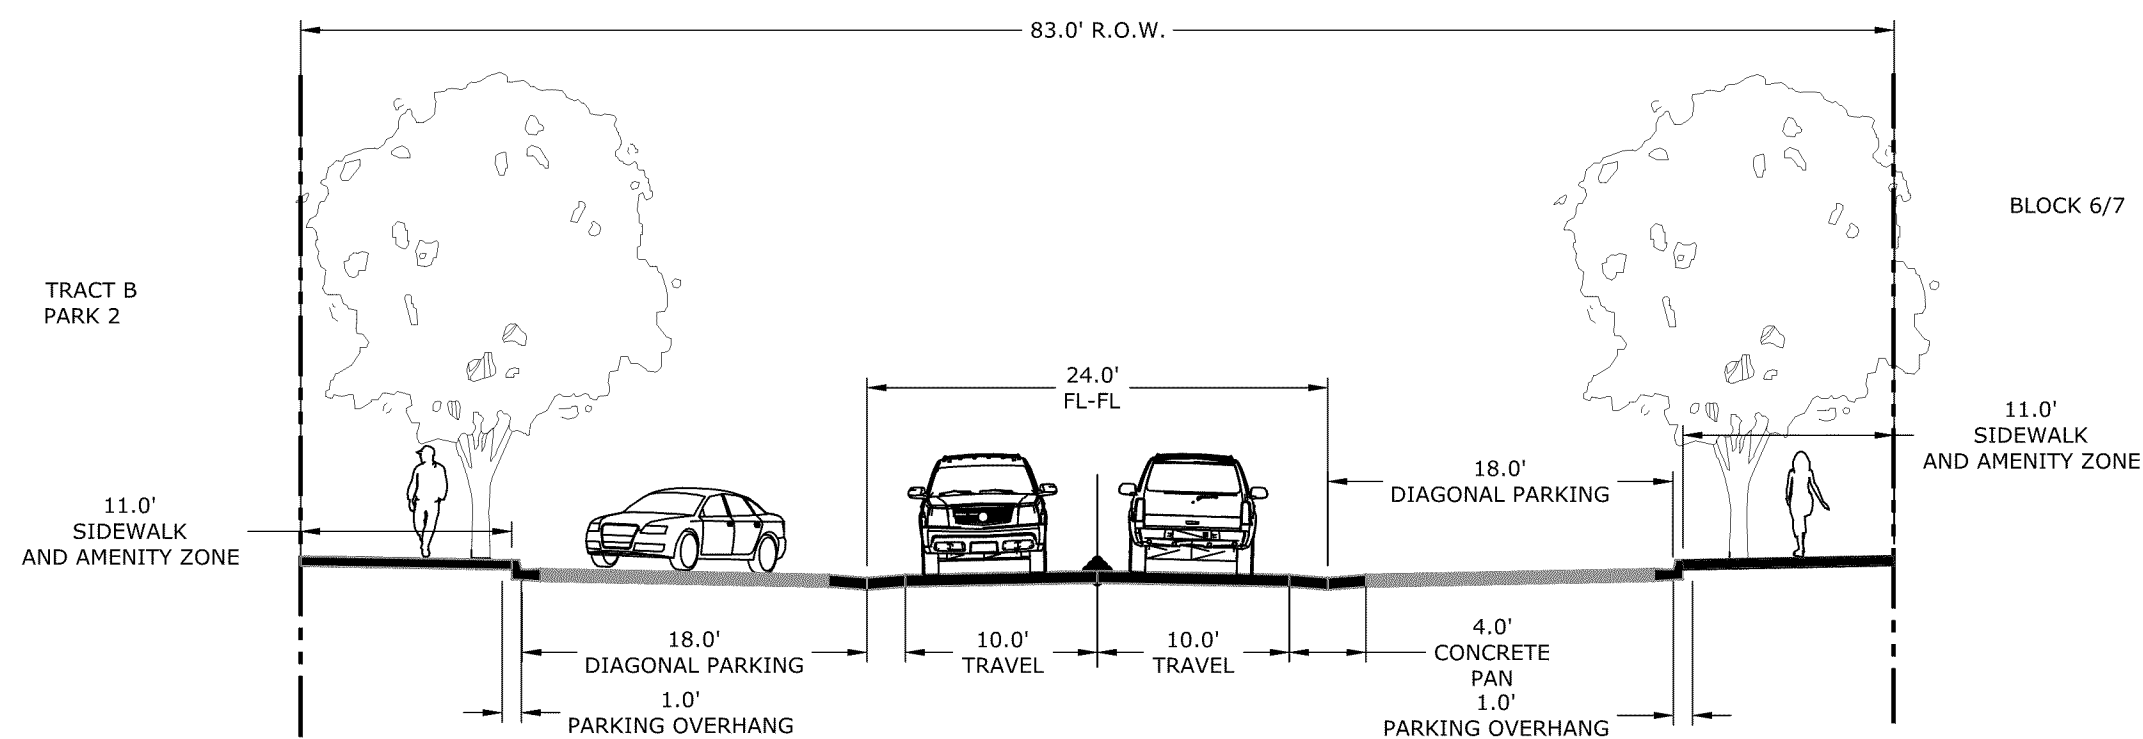

NOTE: SECTION 22
GRANTED THROUGH
FDP1 PDA #5

SECTION 22 - 32' ROW
CREEK VIEW WAY (PROMENADE DRIVE TO SUPERIOR DRIVE, FACING EAST)

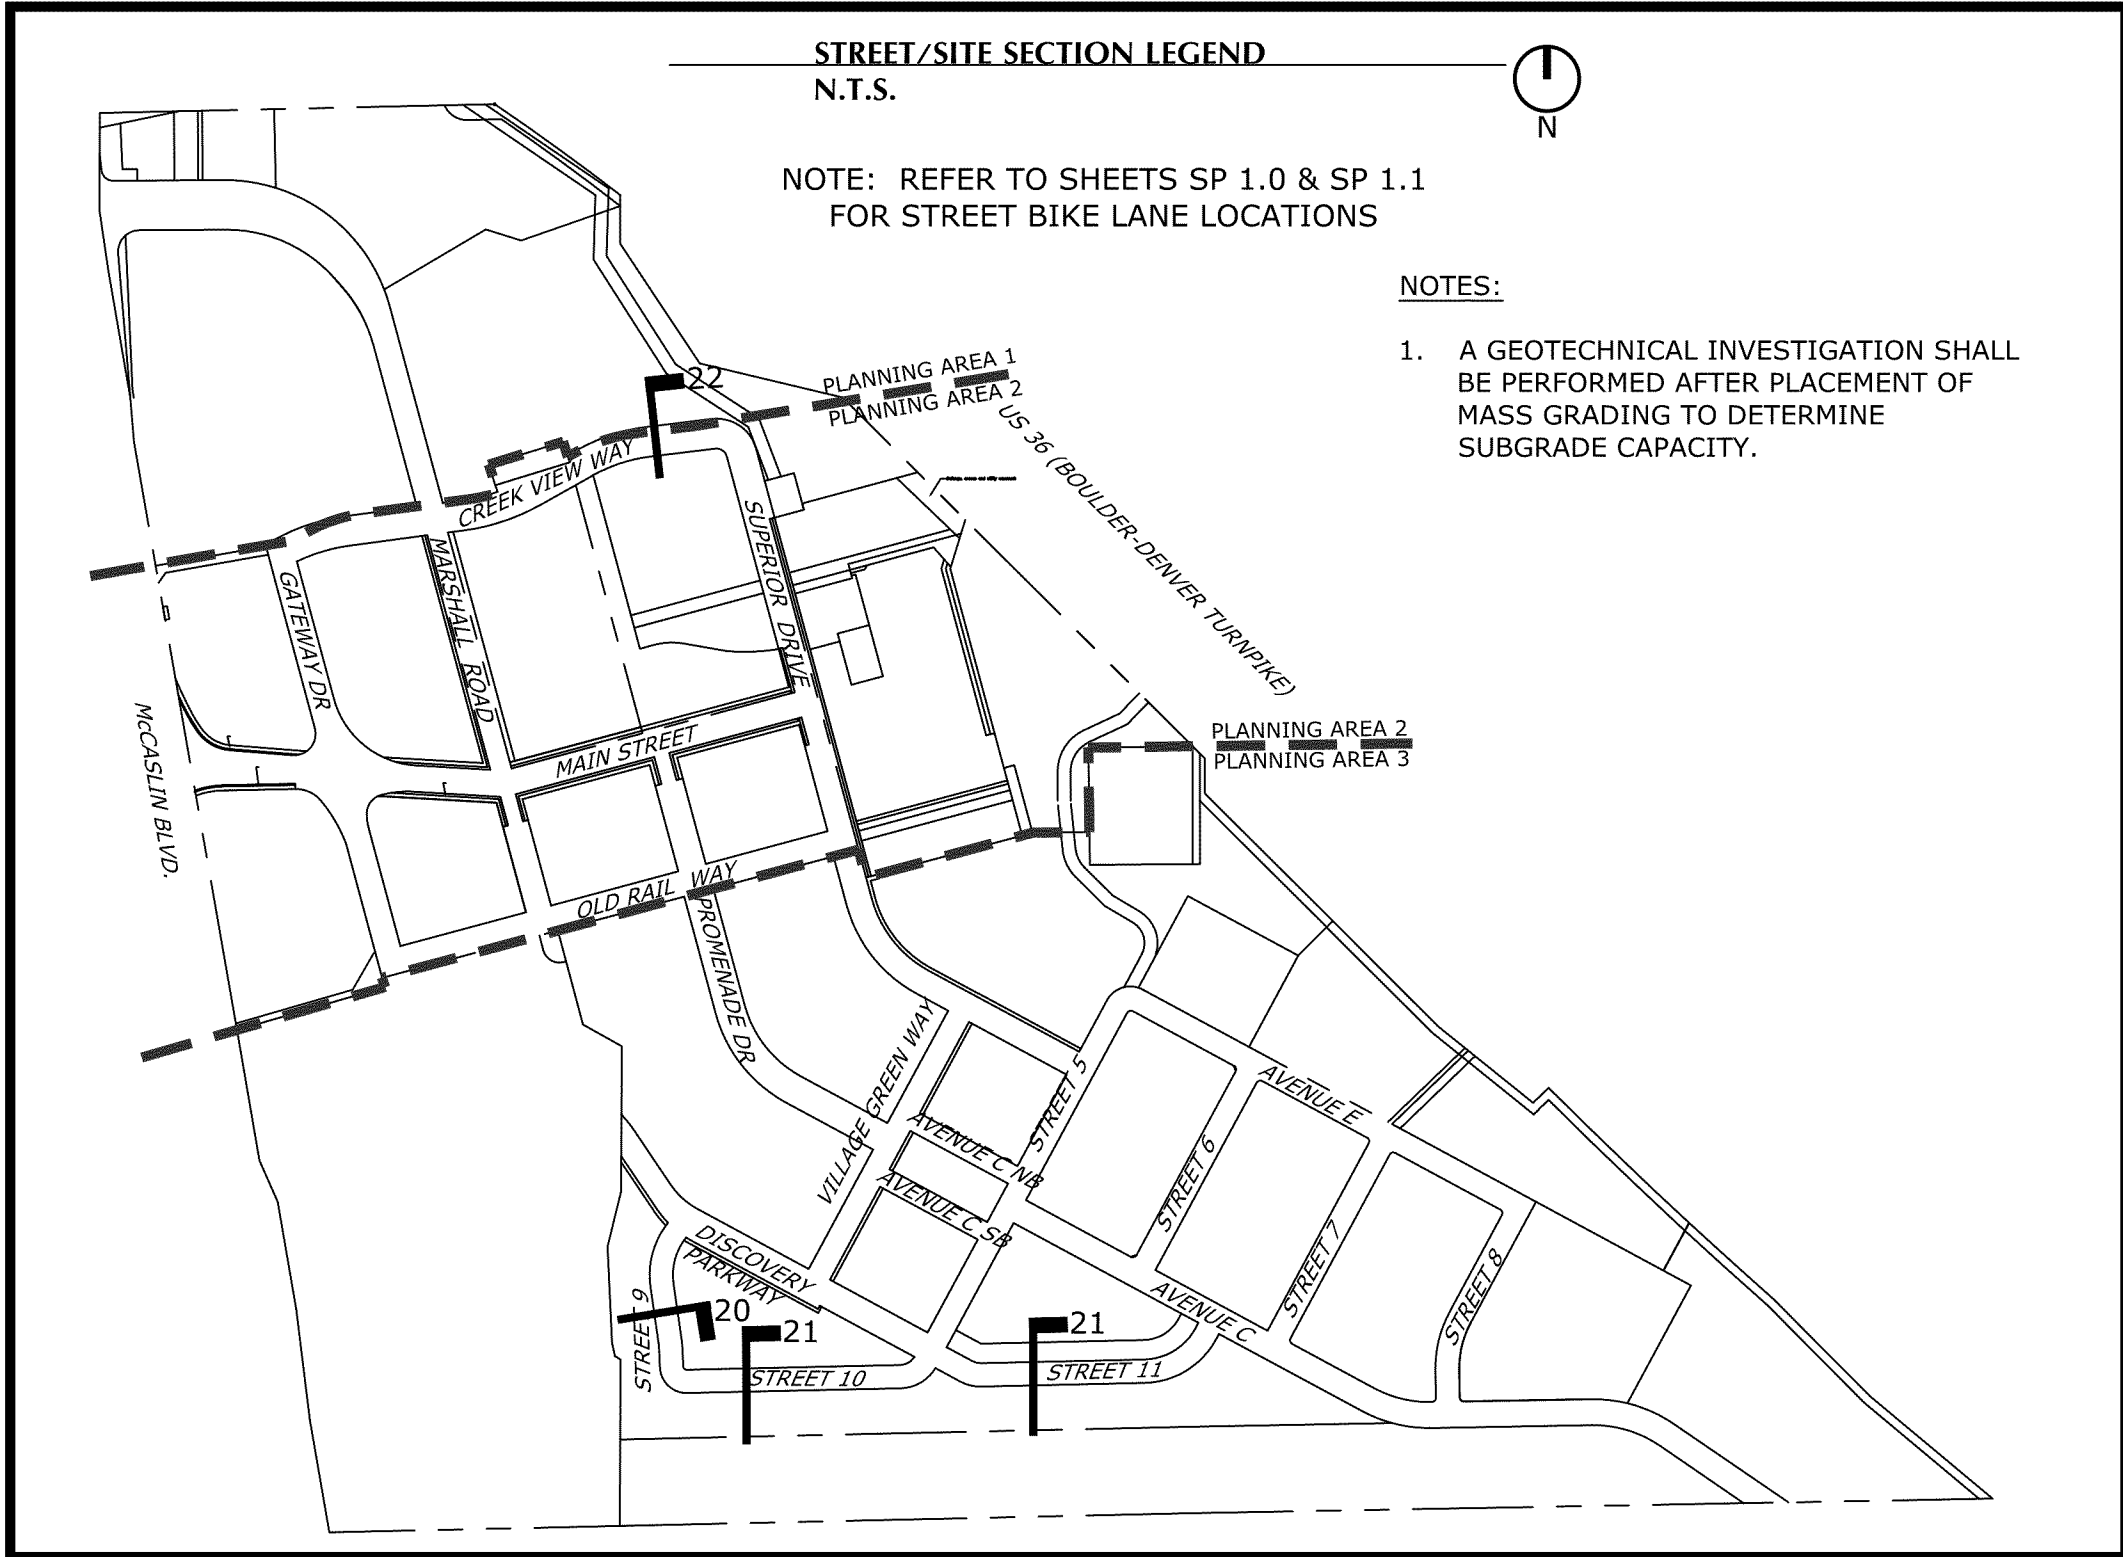

STREET/SITE SECTION LEGEND
N.T.S.

NOTE: REFER TO SHEETS SP 1.0 & SP 1.1
FOR STREET BIKE LANE LOCATIONS

NOTES:

1. A GEOTECHNICAL INVESTIGATION SHALL
BE PERFORMED AFTER PLACEMENT OF
MASS GRADING TO DETERMINE
SUBGRADE CAPACITY.

RC SUPERIOR
114521 Camino Real
Suite 120
San Diego, CA 92130

Vested Rights:
This Plan constitutes a site
specific development plan as
defined in Section 24-68-101,
et, seq., C.R.S., and Chapter 16
of the Superior Municipal Code,
available at the Superior Town
Hall, 124 East Coal Creek Drive,
Superior, Colorado. This PD
incorporates the Design
Guidelines Supplement by
reference, and such Design
Guidelines Supplement shall be
considered part of the PD. The
term and other conditions of
these vested rights are further
described in the development
agreement dated March 11,
2013.

NOTES:

1. Neither PDA #3, PDA #4 nor
PDA #5 supersede or replace
any sheets or Design
Guidelines in PDA #1 and
PDA #2 for Block 12. Block 12
shall be subject to the Design
Guidelines adopted in PDA
#1, as amended by PDA #2,
and Block 12 shall be zoned
as set forth in PDA #1, as
amended by PDA #2.
2. PDA#4 revisions were limited
to Lot 4, Block 1.
3. PDA#5 revisions are limited
to Blocks 6, 7, 9, 10 and 11.
4. In the event of a conflict
between the Design
Guidelines Supplement and
this plan sheet, this plan
sheet shall control.

SUPERIOR TOWN CENTER PD AMENDMENT #5

PROJ. NO.
DRAWN:
CHECKED:
APPROVED:
DATE: 12/02/2019
SUBMITTALS:
12-18-2019 TECHNICAL CORRECTIONS
01-15-2019 TECHNICAL CORRECTIONS


SHEET TITLE:

ILLUSTRATIVE
STREET
SECTIONS 4

SCALE:
SHEET NUMBER

SP2.1b/
FIGURE C.4


ORDINANCE - NO. O-6, SERIES 13
ALL SIDEWALKS SHALL BE A
MINIMUM OF 5 FEET WIDE, OR
GREATER IF INDICATED HEREON.

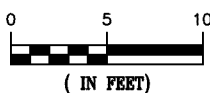

NOTES:

1. A GEOTECHNICAL INVESTIGATION SHALL BE PERFORMED AFTER PLACEMENT OF
MASS GRADING TO DETERMINE SUBGRADE CAPACITY.
2. ALL CONCRETE AND ASPHALT PAVEMENT SECTIONS SHALL BE DESIGNED IN
ACCORDANCE WITH TOWN OF SUPERIOR ROADWAY DESIGN CRITERIA AND
STANDARDS.

PLANNING AREA 02

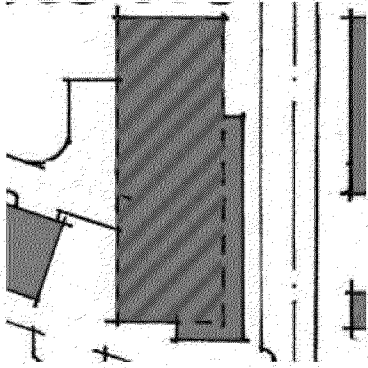


A. FLEX APARTMENT OVER RETAIL:

Unit Sizes: Range: 900 s.f. - 1,100 s.f.

Parking: Shared Structured Parking From Midblock

Description: The Flex Apartment Over Retail product will provide a high density, urban living residential model. Envisioned to provide a variety of flexible configurations, these units will be arranged around a central corridor and be supported with centralized shared structured parking (above or below grade). A variety of unit types ranging from "micro-apartments" to one and two bedroom high efficiencies will provide a diverse mix within the vibrant Village Core. A range of projecting balconies and Juliet balconies will animate the facades and provide diversity of expression. A Juliet balcony allows for a large glazed door opening to be located on an upper floor with an variety of railing types to prevent falls. This type of balcony allows for more sunlight to enter into the homes. Stair entrances will be provided along the edges and a range of private, semi-private and community elevator entries will be located throughout the buildings. Primary massing within this product will be limited to three stories above retail podium with special Board approvals required for fourth floor residential above retail. In some cases a stepped back 3rd or 4th floor will animate the building form and add variety to the silhouette. Building massing will be regulated to limit unarticulated horizontal massing, in favor of stepped façades. Open space will be provided within shared ground floor courtyards, internal to block.

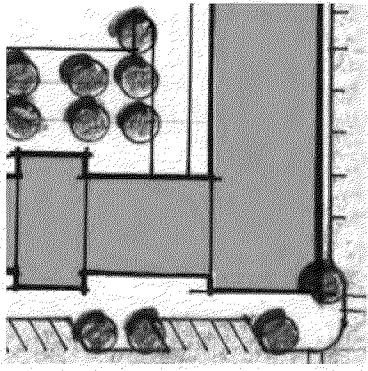


B. HIGH DENSITY RESIDENTIAL FLATS:

Unit Sizes: Range: 1,100 s.f. – 1,600 s.f.

Parking: Shared Structured Parking accessed from midblock.

Description: This residential product will provide for a high density urban configuration. Envisioned as a multi-story condominium configuration, this product will appeal to the urban dweller. These units will gain access to individual units through a common elevator lobby and through a common double loaded corridor. Unit sizes will vary from larger one-bedroom through small three-bedroom units. Primary building massing within this product will be limited to three stories above retail podium with special Board approvals required for fourth floor residential above retail. Building massing will be located along energetic sub-areas within the Village Core and designed to hold the street edge at floors one – three and provide the desired density within the central core. In some cases, 5th level mezzanines (lofts) will animate the skyline and provide a further stepped back massing. Balconies within this product type will be a combination of projected and subtracted forms from the primary massing. Building entrances will be articulated at the ground floor with shared elevator lobby configurations fronting the public way. Parking will be accommodated with on-site structured (above and/ or below grade) configurations. Outdoor space will be shared by residents within centralized plazas and courtyards, internal to blocks.

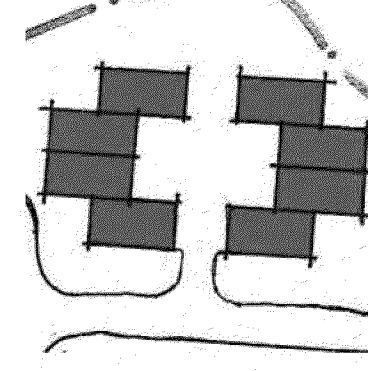


C. CLUSTER DUPLEX / TOWNHOMES:

Unit Sizes: Range: 1,750 s.f. - 2,500 s.f.

Parking: Shared auto court access with self-park tuck under garage.

Description: This product type is envisioned as two - unit duplex Townhomes arranged around a central auto entry court. Leveraging the natural beauty of the adjacent open space and views, these units will provide up to four bedrooms and private exterior courtyards and terraces. Parking within this product type will provide a 2-car side-by-side garage per unit accessed from shared auto-court. Building massing will be limited to three stories with accessible rooftop terraces & small (up to 15% of floor area) fourth floor amenities allowed. Individual unit articulation is envisioned through material differentiation, building siting and individual unit entrances to encourage a more independent SFR impression. Open space will be a combination of shared entry courts and private, individualized exterior spaces.

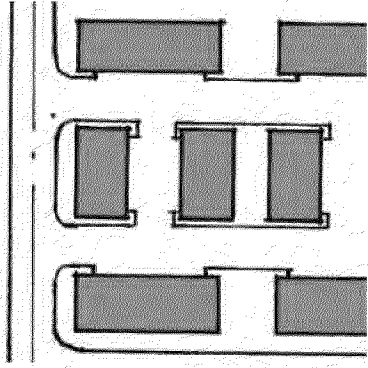


D. ATTACHED ROWHOME:

Unit Sizes: Range: 1,500 s.f. - 1,800 s.f. plus 250 s.f. ground floor use.

Parking: Self Park, tuck under accessed from shared internal driveway

Description: This product type is envisioned as a semi-detached row-home. The ground floor will hold the street edge and provide a welcoming first impression. Each unit will provide an individual front door and porch as well as approximately 250 s.f. of ground floor home office / bedroom, etc. and a self-park, tuck-under configuration accessed from internal driveways within the block. In some cases the upper floors will detach providing three individual vertical unit articulations. This configuration will allow for windows, porches and balconies to be introduced at the upper floors of each unit. In other cases, the upper floors may remain attached to present a denser, urban edge along higher density sub-areas. Building massing will be limited to three story primary massing with up to 15% of floor area allowable for a fourth floor program expansion. Roof terraces, balconies are allowed. Street fronting upper floor balconies are encouraged and may project within 5' of front property line.

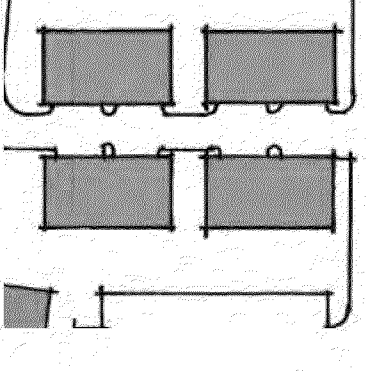


E. HIGH DENSITY ATTACHED (6-UNIT FLATS):

Unit Sizes: Range: 1,250 s.f. – 1,600 s.f.

Parking: Self Park, tuck under accessed from shared internal driveway

Description: This product type is envisioned as a medium-high density, single level living product concentrated close to the Village Core. Individual units are accessed through a central shared ground floor, street fronting elevator lobby providing access to a total of six one + den and two bedroom flats (two per floor). Parking is accessed from a secured ground floor self-park, tuck under configuration with internal driveways within the block. Building massing is limited to four stories (three residential floors above ground floor parking) plus up to 33% of floor area for fifth floor loft. Individual unit balconies and terraces are encouraged within this product. The overall character of the massing will be rendered as a single primary mass with stacking units. Top floor articulation will be presented with a variety of roof forms, balconies and terraces. Outdoor space will be shared by residents within this block configuration through internalized ground floor paseos and courtyards.

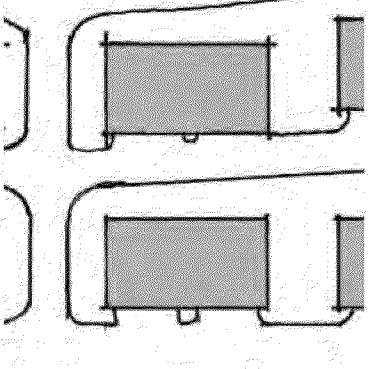


F. TOWNHOME WITH PENTHOUSE FLOOR (6 Units / Building):

Unit Sizes: Townhome: 2,100 s.f. (floors 2-3) (4 units)

Penthouse: 1,950 s.f. (floor 4 + mezzanine / loft) (2 units)

Parking: Self Park, tuck under accessed from shared internal driveway

Description: This product type provides for slightly larger units with four (4) two-story, three bedrooms + den Townhomes and two (2) top floor, three bedroom penthouses + loft to meet the needs of homeowners who prefer luxurious living on a single level. Parking is accommodated with a self-park, tuck-under configuration accessed from internal driveways. Townhome and penthouse access is provided by individual stairs from garage and/ or (private or shared) elevator access. Large private decks are provided (60-90sf) for each Townhome unit. Building massing is envisioned to be rendered as a singular form for the lower levels with the penthouses detaching from the lower floor massing to be individually articulated. Private roof terraces, accessed from top floor loft are encouraged. Open space is shared between buildings through generous mid-block greenbelts, courtyards and pedestrian amenities.

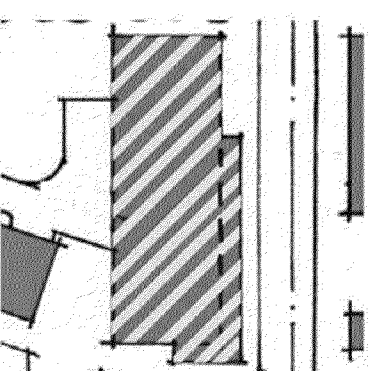

L. FLEX APARTMENT OVER LIVE/WORK RESIDENTIAL

Unit Sizes: Range: 400 s.f. - 1,400 s.f.


Parking: Structured or Surface Parking From Midblock

Description: This product type will provide a high density, urban living residential model and active ground floor with a variety of unit types from studios to three bedrooms above live/work residential. Parking for all residential uses will be either surface or structured parking from midblock.

Residential units above the ground floor: Residential above ground floor limited to four floors. Units above the ground floor will have either a recessed, projecting or juliet balcony, be accessed off of a shared corridor on the upper floors and a residential lobby on the ground floor by stairs or elevator.

Live/work residential units at the ground floor: Live/work residential units will be accessed from the ground floor and be either a single story unit or include an internal private mezzanine level at rear of unit with the open portion of "work" space to be full height for a minimum of 20'-0" of the unit's depth measured from the Main Street building frontage. Units may range from studios to 2 bedrooms. The unit's primary street frontage must be the traditional work space and be accessible to the public. The work space within a Live/Work Residential unit must be minimum 400 s.f. in size and account for the first 20'-0" of the unit's depth along Main Street. Work use may include (but is not limited to) retail boutiques, entrepreneurial businesses or small professional offices. Building elevations at live/work units to be designed as typical commercial storefronts to blend into the downtown street facade.

PLANNING AREA 03

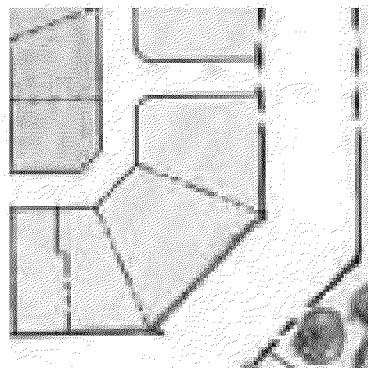


G. COTTAGES:

Unit Sizes: Range: 1,200 s.f. - 3000 s.f.

Parking: Parking is provided at the alley in the form of private garages.

Description: Cottages are 1 to3 story, single-family detached buildings. Half-stories refer to lower plate heights with dormers and scissor trusses on the upper stories and are very common in the region. These houses usually have a narrow, deep lots and attached garages with alley access. Cottages should be designed with an open side and a closed side in order to maximize the usability of side yards. Cottages will determine the character of the streetscape in the majority of Planning Area 3. Providing large porches will be very effective in creating inviting, walkable streets. This typology may also include single-story, ranch -style patio homes.

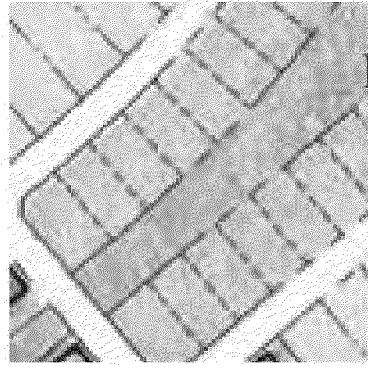


H. VILLAS:

Unit Sizes: Range: 1,500 s.f. - 2,400 s.f.

Parking: Parking is provided at the alley in the form of private garages.

Description: The larger Villas are compact residential buildings that can be located on shallow lots. Typically, the main living space is located on the second floor above the garage. Second and third-story setbacks are encouraged. Front porches and second-story balconies provide interest and variety.

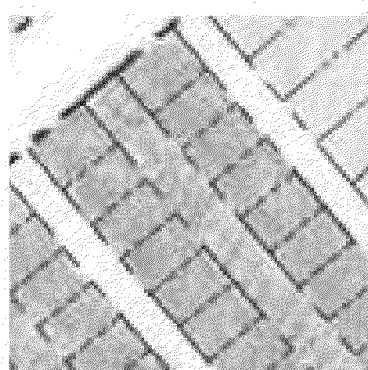


I. URBAN VILLAS:

Unit Sizes: Range: 1,200 s.f. – 1,900 s.f.

Parking: Parking is provided at the alley in the form of private garages.

Description: The smaller Urban Villas are compact residential buildings that can be located on shallow lots. Typically, the main living space is located on the second floor above the garage. Second and third-story setbacks are encouraged. Front porches and second-story balconies provide interest and variety.

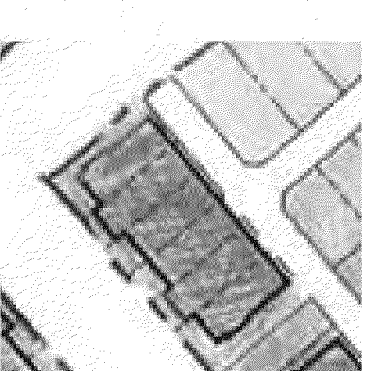


J. TOWNHOMES:

Unit Sizes: Range: 1,200 s.f. - 2,500 s.f.

Parking: Parking is provided at the alley in the form of private garages.

Description: Townhomes create strong building presence along the street. In Planning Area 03, townhomes will provide a transition from the more urban building products in the core to the smaller-scale residential cottages. Therefore, the use of porches and articulation of individual units will be important. Access to the units is provided via attached garages along the alleys.

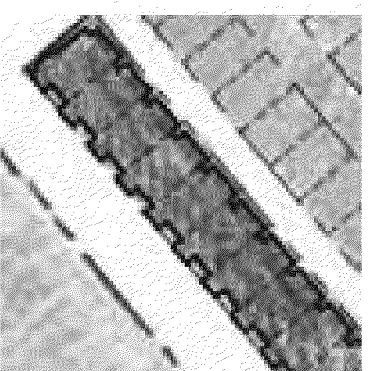

K. LIVE / WORK TOWNHOMES:

Unit Sizes: Range: 1,600 s.f. - 2,000 s.f.

Parking: Parking is provided at the alley in the form of private garages.

Description: Allowed in the Residential, Flex Space and Commercial zones shown on Figure A and encouraged along Main Street and the Village Green. This live/work townhome product type is a compact, attached building with a street front orientation and design that reflects and allows a transition from residential to commercial uses over time. These units provide for commercial space on the ground floor that is designed to be flexible with residential or commercial uses on the floors above. Tuck under or rear loaded garages to accommodate the residential occupant parking demand and separate or multiple entrances for the residential portion of the unit are common elements of the design for these units. For example, two Main Street entries will be allowed -- one for a commercial space and one for residential. These units will be allowed to be further subdivided in the future to separate the commercial and residential space as well as allowing a portion of the space within any individual unit to be sub-leased. Such flexibility will allow the ground floor space to be consolidated into larger spaces as the character and opportunities in the project mature.

NOTES:

- All units sizes provided do not include basement square footage, if applicable.

RC SUPERIOR
11452l Camino Real
Suite 120
San Diego, CA 92130

Vested Rights:
This Plan constitutes a site specific development plan as defined in Section 24-68-101, et. seq., C.R.S., and Chapter 16 of the Superior Municipal Code, available at the Superior Town Hall, 124 East Coal Creek Drive, Superior, Colorado. This PD incorporates the Design Guidelines Supplement by reference, and such Design Guidelines Supplement shall be considered part of the PD. The term and other conditions of these vested rights are further described in the development agreement dated March 11, 2013.

NOTES:
1. Neither PDA #2, PDA #4 nor PDA #5 supersede or replace any sheets or Design Guidelines in PDA #1 and PDA #2 for Block 12. Block 12 shall be subject to the Design Guidelines adopted in PDA #1, as amended by PDA #2, and Block 12 shall be zoned as set forth in PDA #1, as amended by PDA #2.
2. PDA#4 revisions were limited to Lot 4, Block 1.
3. PDA#5 revisions are limited to Blocks 6, 7, 9, 10 and 11.
4. In the event of a conflict between the Design Guidelines Supplement and this plan sheet, this plan sheet shall control.

SUPERIOR TOWN CENTER
PD AMENDMENT #5

PROJ. NO.
DRAWN:
CHECKED:
APPROVED:
DATE: 12/02/2019
SUBMITTALS:
12-18-2019 TECHNICAL CORRECTIONS
01-15-2019 TECHNICAL CORRECTIONS

SHEET TITLE:

RESIDENTIAL
TYPOLOGIES

SCALE:
SHEET NUMBER
SP2.2 /
FIGURE G.3



Architectural Precedents - Core Area (Planning Area 2)

RC SUPERIOR
11452I Camino Real
Suite 120
San Diego, CA 92130

Vested Rights:
This Plan constitutes a site specific development plan as defined in Section 24-68-101, et, seq., C.R.S., and Chapter 16 of the Superior Municipal Code, available at the Superior Town Hall, 124 East Coal Creek Drive, Superior, Colorado. This PD incorporates the Design Guidelines Supplement by reference, and such Design Guidelines Supplement shall be considered part of the PD. The term and other conditions of these vested rights are further described in the development agreement dated March 11, 2013.

- NOTES:**
1. Neither PDA #3, PDA #4 nor PDA #5 supersede or replace any sheets or Design Guidelines in PDA #1 and PDA #2 for Block 12. Block 12 shall be subject to the Design Guidelines adopted in PDA #1, as amended by PDA #2, and Block 12 shall be zoned as set forth in PDA #1, as amended by PDA #2.
 2. PDA#4 revisions were limited to Lot 4, Block 1.
 3. PDA#5 revisions are limited to Blocks 6, 7, 9, 10 and 11.
 4. In the event of a conflict between the Design Guidelines Supplement and this plan sheet, this plan sheet shall control.

SUPERIOR TOWN CENTER
PD AMENDMENT #5

PROJ. NO.
DRAWN:
CHECKED:
APPROVED:
DATE: 12/02/2019
SUBMITTALS:
12-18-2019 TECHNICAL CORRECTIONS
01-15-2019 TECHNICAL CORRECTIONS

SHEET TITLE:
ARCHITECTURAL
PRECEDENTS
(CORE AREA)


SCALE:
SHEET NUMBER
A1.1 /
FIGURE G.1




Freestanding Office Precedents



Civic Building Precedents

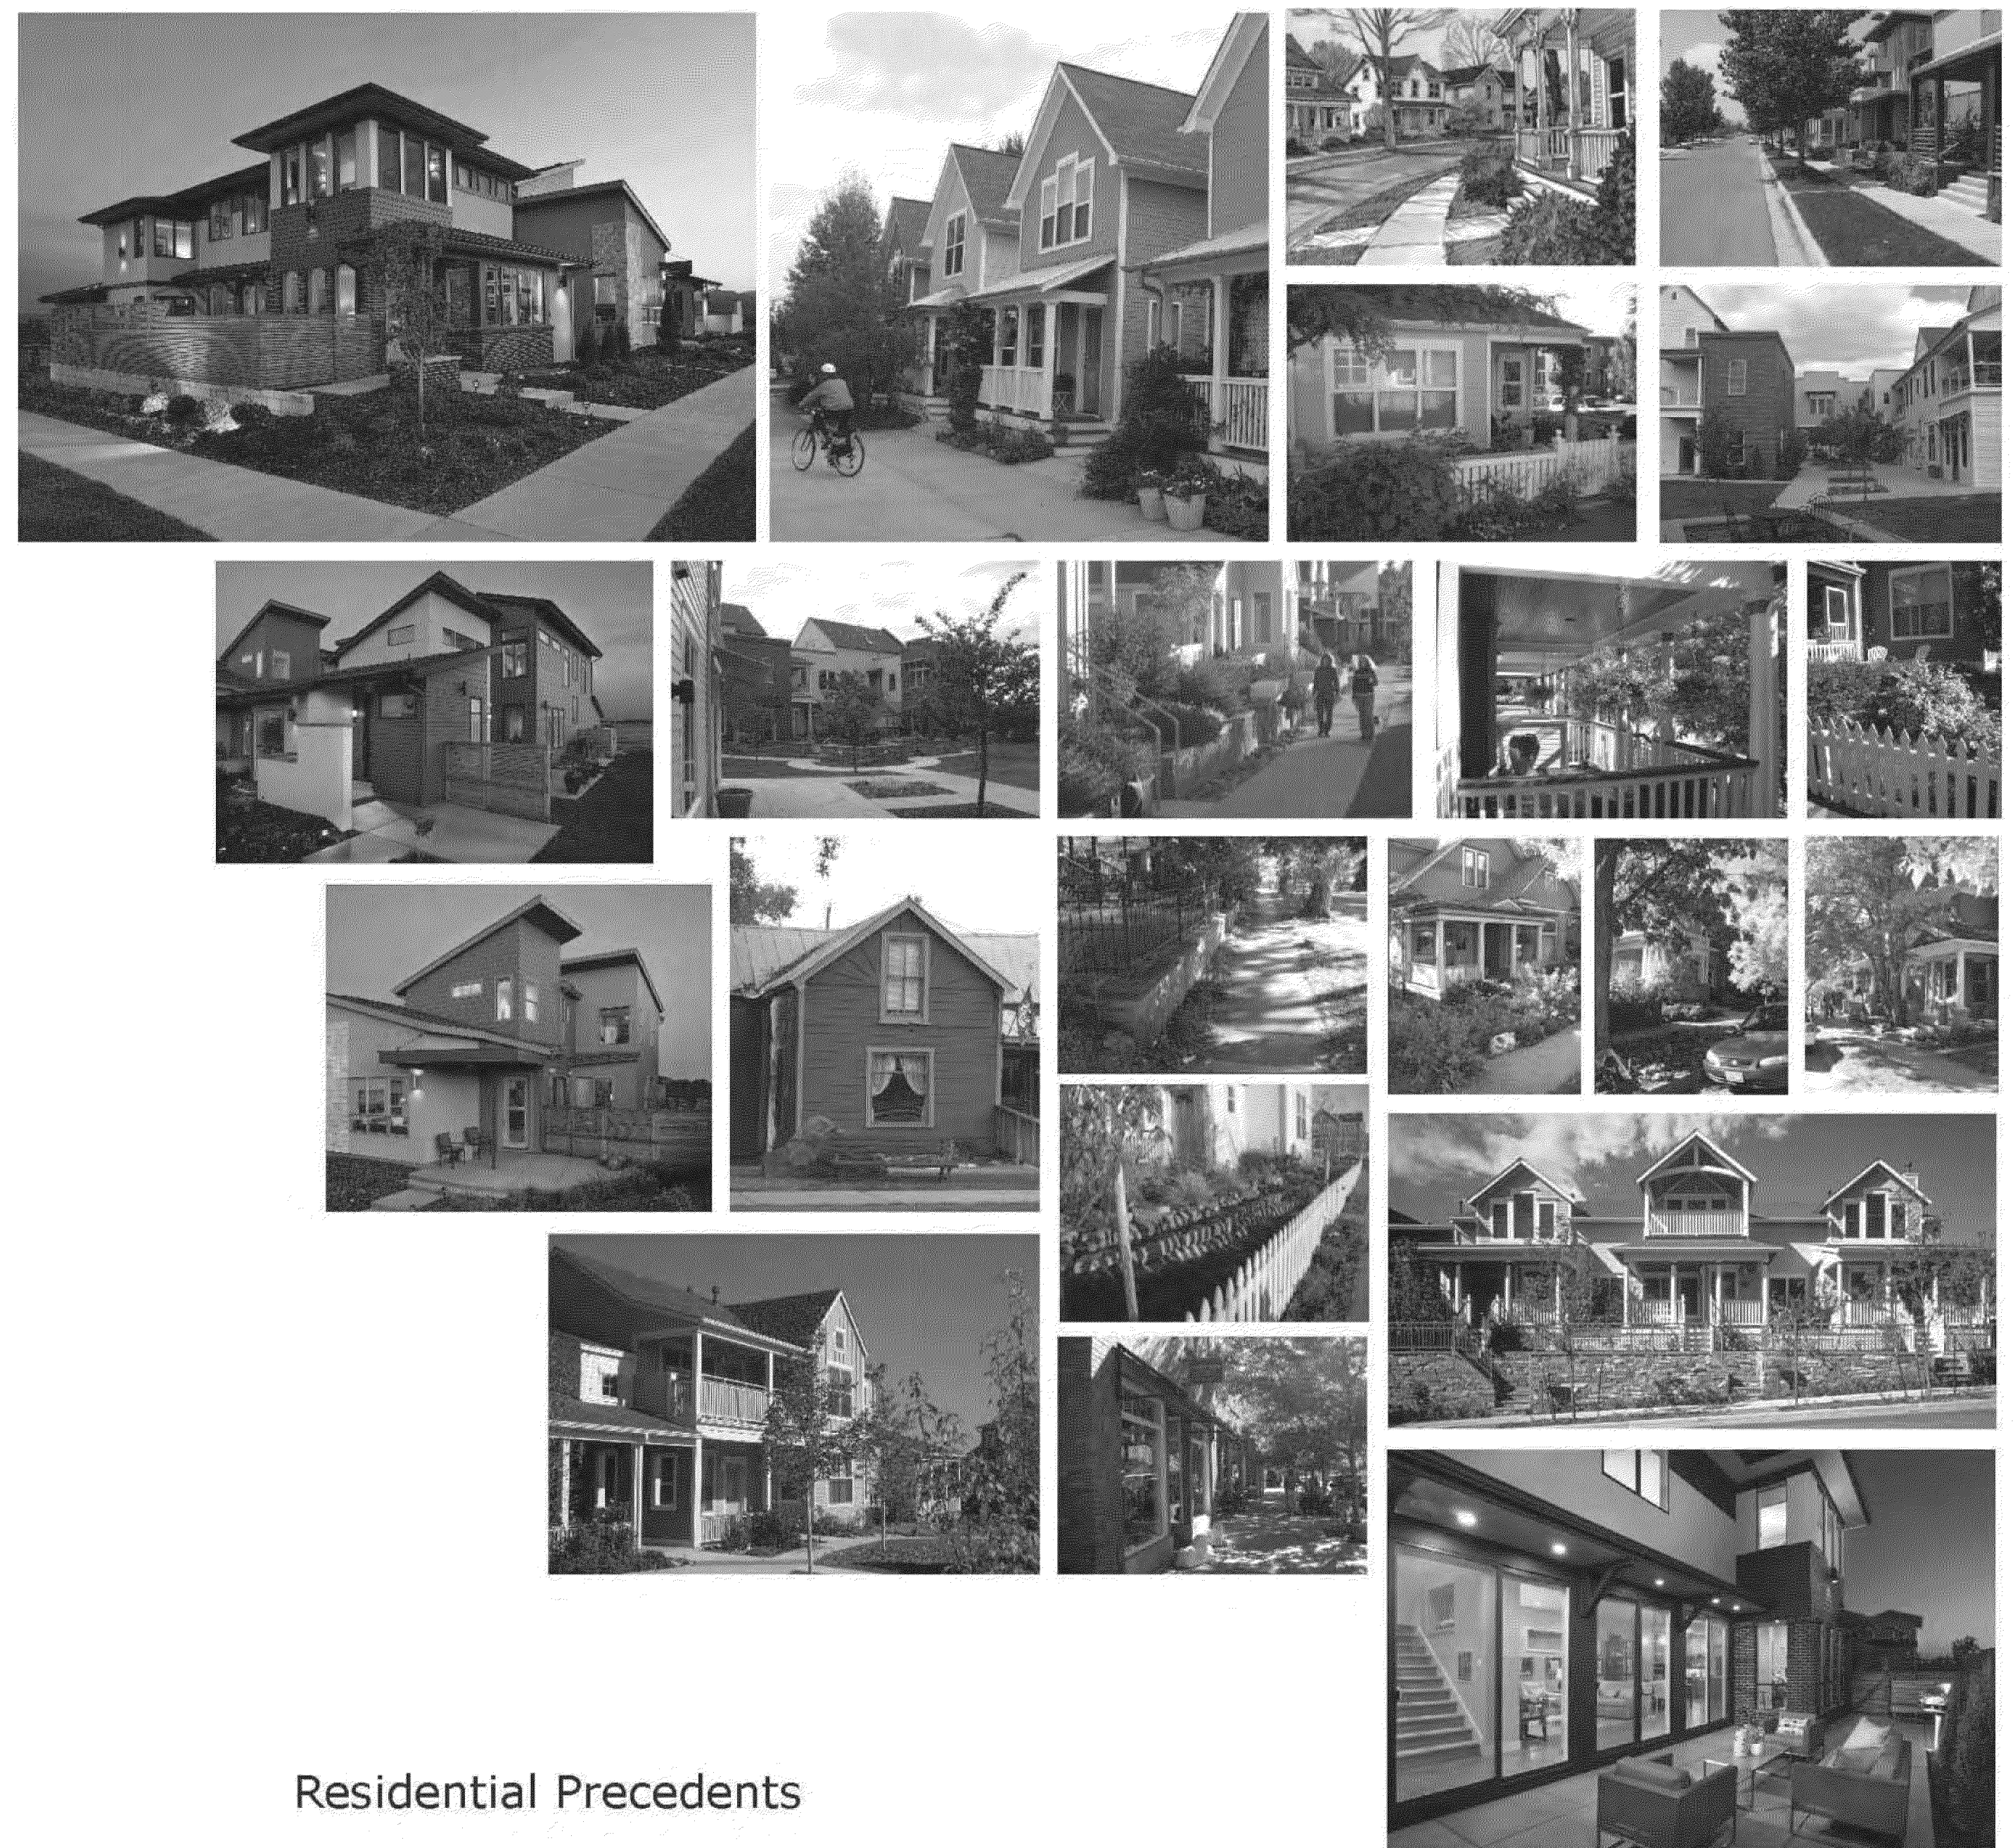

Residential Precedents

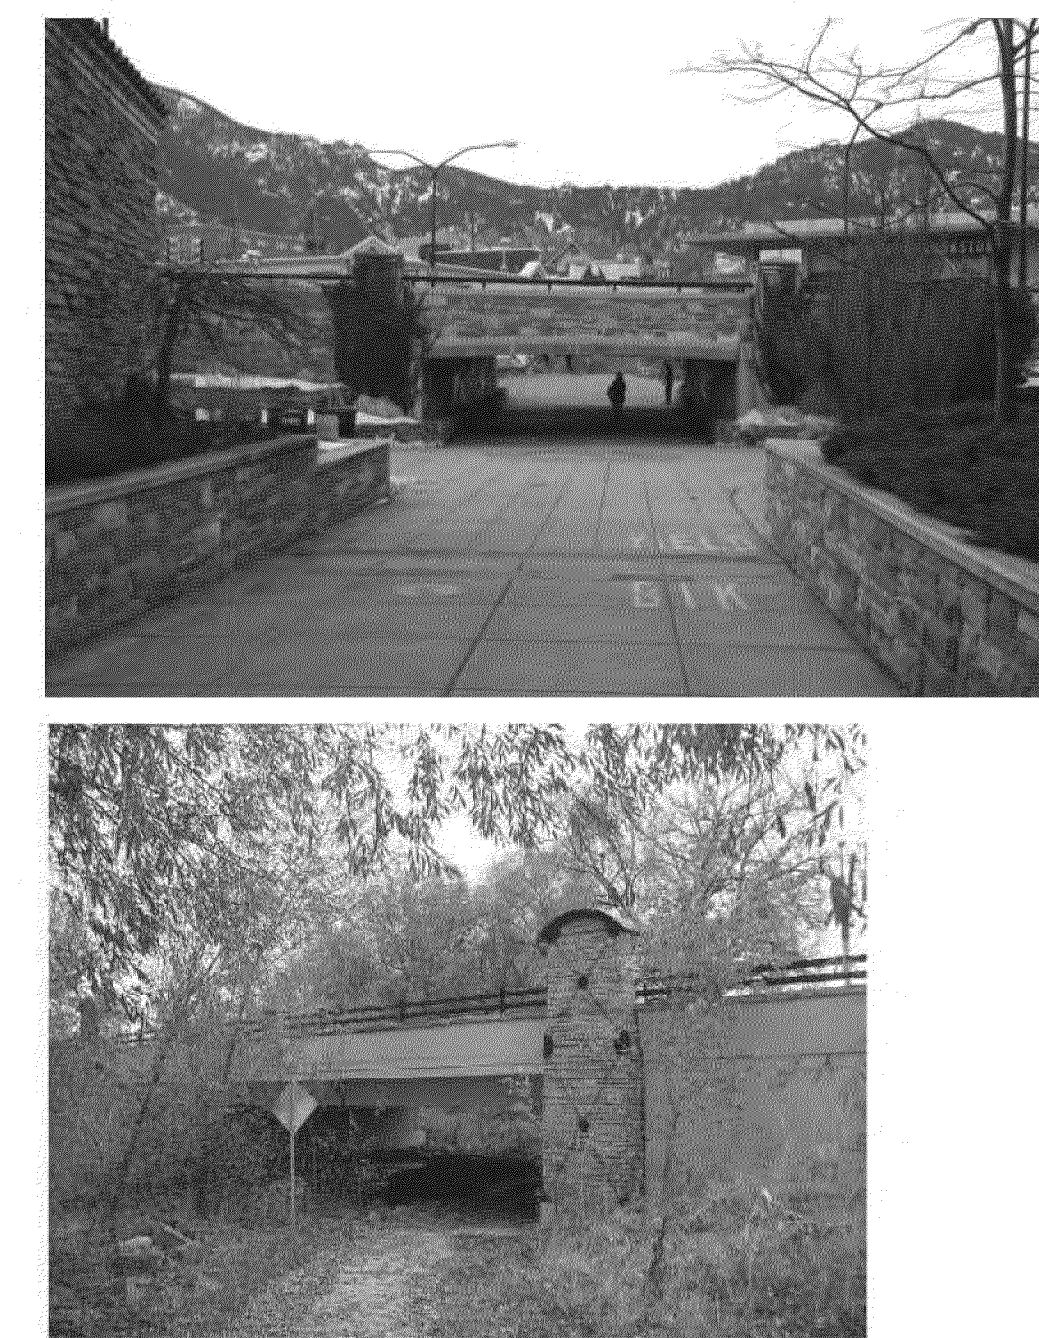

Underpass Precedents

RC SUPERIOR
11452I Camino Real
Suite 120
San Diego, CA 92130

Vested Rights:
This Plan constitutes a site specific development plan as defined in Section 24-68-101, et seq., C.R.S., and Chapter 16 of the Superior Municipal Code, available at the Superior Town Hall, 124 East Coal Creek Drive, Superior, Colorado. This PD incorporates the Design Guidelines Supplement by reference, and such Design Guidelines Supplement shall be considered part of the PD. The term and other conditions of these vested rights are further described in the development agreement dated March 11, 2013.

NOTES:
1. Neither PDA #3, PDA #4 nor PDA #5 supersede or replace any sheets or Design Guidelines in PDA #1 and PDA #2 for Block 12. Block 12 shall be subject to the Design Guidelines adopted in PDA #1, as amended by PDA #2, and Block 12 shall be zoned as set forth in PDA #1, as amended by PDA #2.
2. PDA#4 revisions were limited to Lot 4, Block 1.
3. PDA#5 revisions are limited to Blocks 6, 7, 9, 10 and 11.
4. In the event of a conflict between the Design Guidelines Supplement and this plan sheet, this plan sheet shall control.

**SUPERIOR TOWN CENTER
PD AMENDMENT #5**

PROJ. NO.
DRAWN:
CHECKED:
APPROVED:
DATE: 12/02/2019
SUBMITTALS:
12-18-2019 TECHNICAL CORRECTIONS
01-15-2019 TECHNICAL CORRECTIONS

SHEET TITLE:
**ARCHITECTURAL
PRECEDENTS
(CORE AREA)**

SCALE:
SHEET NUMBER
**A1.2 /
FIGURE G.2**



RESIDENTIAL ABOVE GROUND FLOOR "FLEX" RETAIL AT MAIN STREET

FREE STANDING
RETAIL/ FLEX SPACE
PAVILION




FLAT UNITS
OVER FLEX SPACE
TYPE A

SECOND FLOOR
FLEX SPACE

GROUND FLOOR
RETAIL

LOOKING WEST INTO TOWN SQUARE FROM MAIN STREET

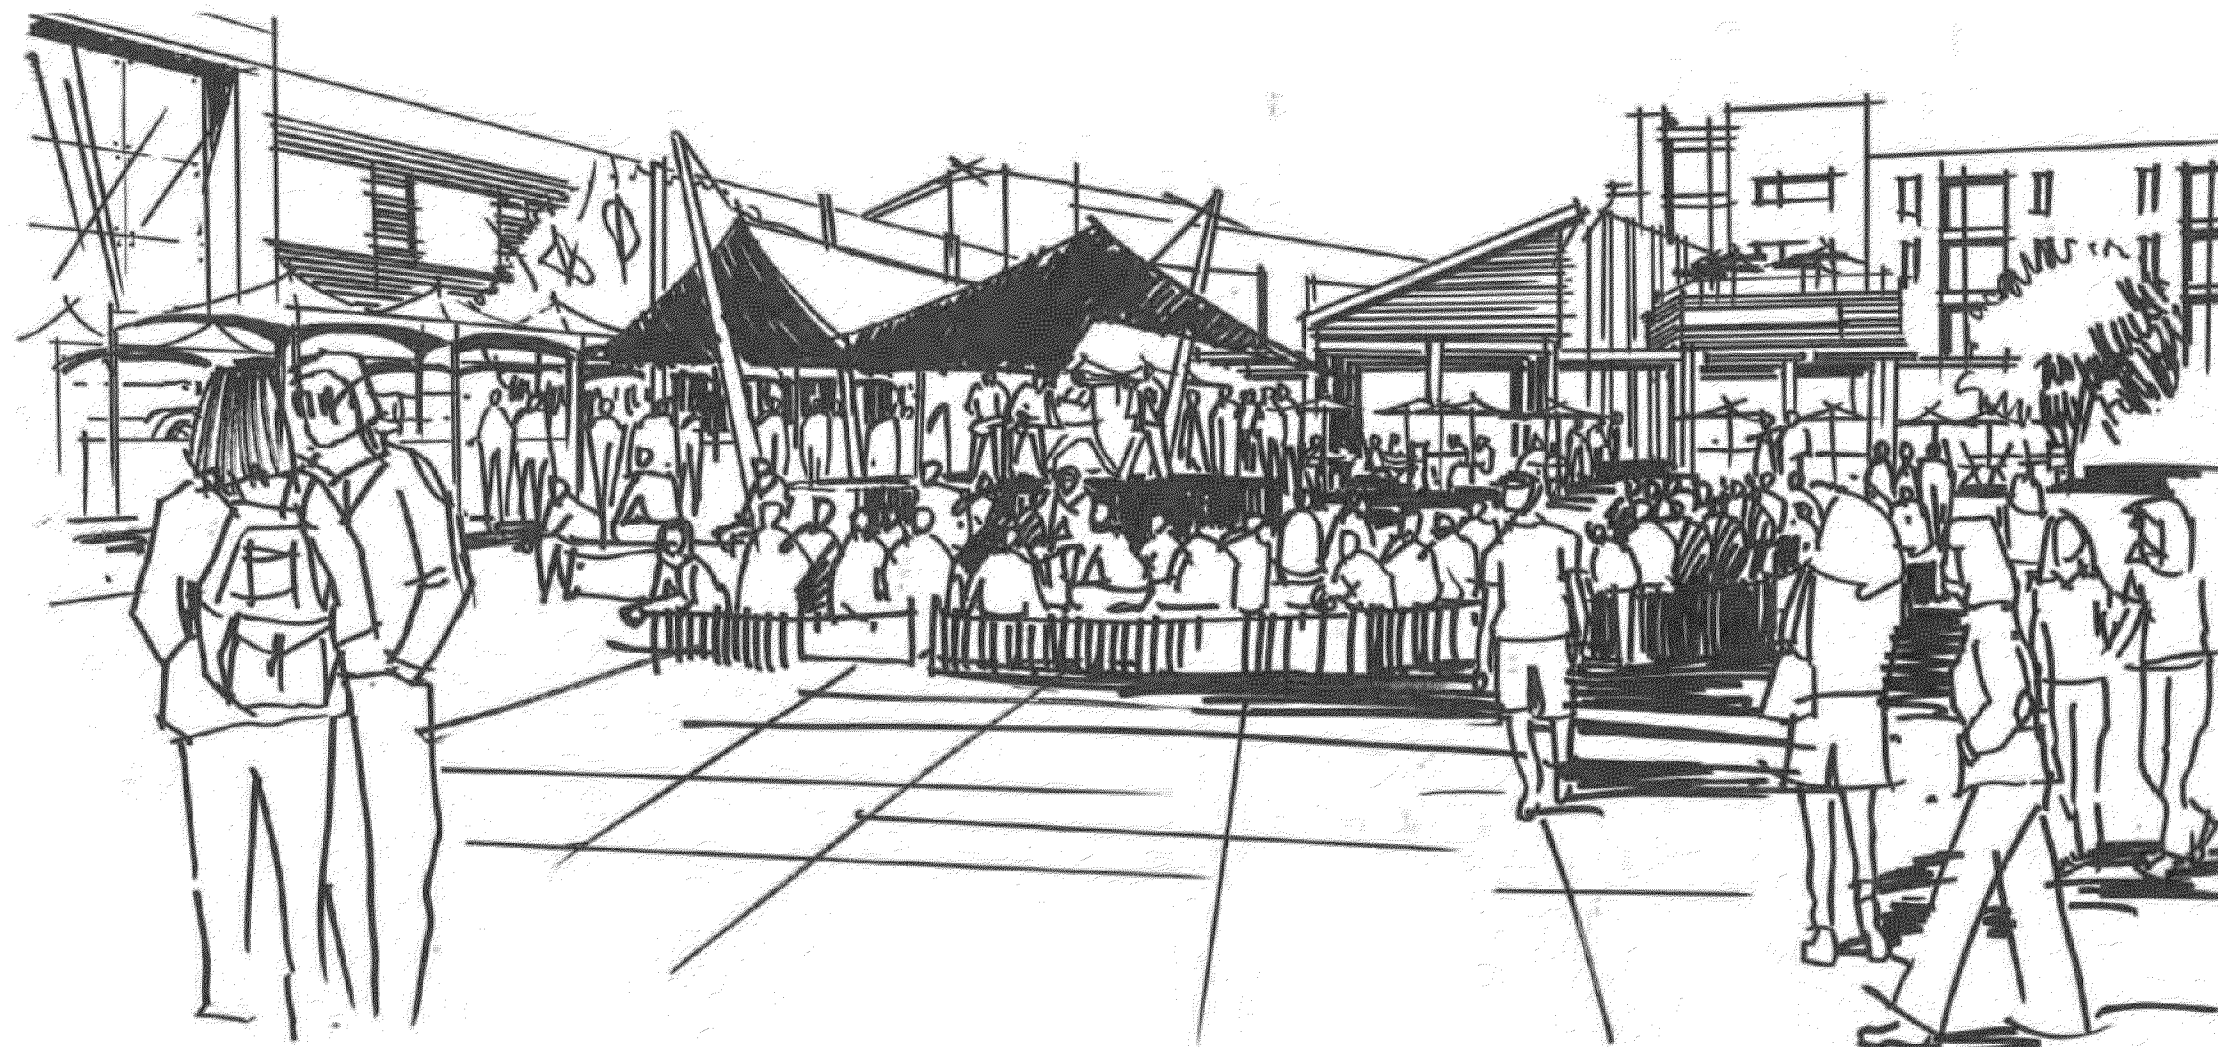


FLEXIBLE EVENT SPACE WITHIN TOWN SQUARE - SUMMER CONCERTS

MIXED USE BUILDING
COMMERCIAL/FLEX/
RESIDENTIAL
TYPE A & B

TYPE A FLATS
OVER CIVIC / FLEX SPACE



MAIN STREET CHARACTER ALONG TOWN SQUARE LOOKING WEST

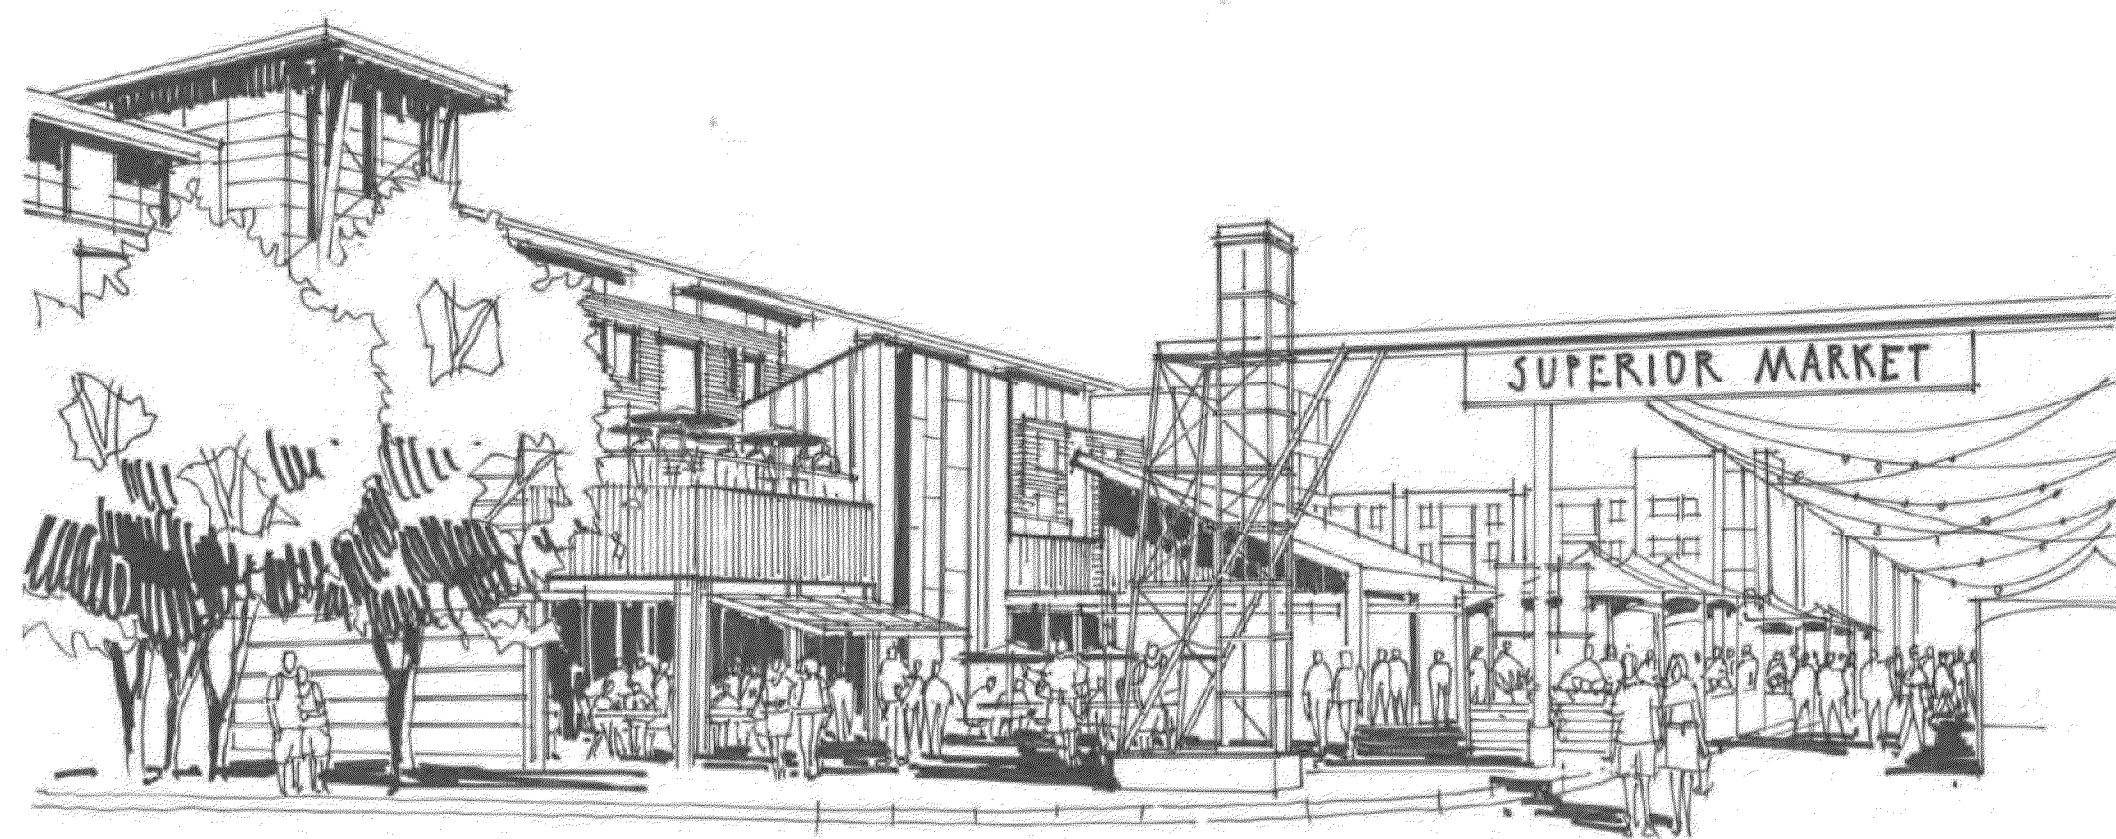

FLEXIBLE EVENT SPACE ALONG MAIN STREET - FARMERS MARKET



RC SUPERIOR
11452I Camino Real
Suite 120
San Diego, CA 92130

Vested Rights:
This Plan constitutes a site specific development plan as defined in Section 24-68-101, et seq., C.R.S., and Chapter 16 of the Superior Municipal Code, available at the Superior Town Hall, 124 East Coal Creek Drive, Superior, Colorado. This PD incorporates the Design Guidelines Supplement by reference, and such Design Guidelines Supplement shall be considered part of the PD. The term and other conditions of these vested rights are further described in the development agreement dated March 11, 2013.

NOTES:
1. Neither PDA #3, PDA #4 nor PDA #5 supersede or replace any sheets or Design Guidelines in PDA #1 and PDA #2 for Block 12. Block 12 shall be subject to the Design Guidelines adopted in PDA #1, as amended by PDA #2, and Block 12 shall be zoned as set forth in PDA #1, as amended by PDA #2.
2. PDA#4 revisions were limited to Lot 4, Block 1.
3. PDA#5 revisions are limited to Blocks 6, 7, 9, 10 and 11.
4. In the event of a conflict between the Design Guidelines Supplement and this plan sheet, this plan sheet shall control.

SUPERIOR TOWN CENTER
PD AMENDMENT #5

PROJ. NO.
DRAWN:
CHECKED:
APPROVED:
DATE: 12/02/2019
SUBMITTALS:
12-18-2019 TECHNICAL CORRECTIONS
01-15-2019 TECHNICAL CORRECTIONS

SHEET TITLE:
ARCHITECTURAL
PRECEDENTS
(CORE AREA)

SCALE:
SHEET NUMBER
A1.3 /
FIGURE G.4



CIVIC / COMMUNITY BUILDING CHARACTER STUDY
PLANNING AREA 1



HOTEL CHARACTER STUDY - LOOKING EAST ALONG MARSHALL ROAD
PLANNING AREA 1



RESIDENTIAL CHARACTER STUDY - LOOKING EAST ALONG COAL CREEK DRIVE TO STREET 3



LOOKING FROM RECREATIONAL FIELDS TO PEDESTRIAN PROMENADE
PLANNING AREA 1

RC SUPERIOR
11452l Camino Real
Suite 120
San Diego, CA 92130

Vested Rights:
This Plan constitutes a site specific development plan as defined in Section 24-68-101, et, seq., C.R.S., and Chapter 16 of the Superior Municipal Code, available at the Superior Town Hall, 124 East Coal Creek Drive, Superior, Colorado. This PD incorporates the Design Guidelines Supplement by reference, and such Design Guidelines Supplement shall be considered part of the PD. The term and other conditions of these vested rights are further described in the development agreement dated March 11, 2013.

- NOTES:**
1. Neither PDA #3, PDA #4 nor PDA #5 supersede or replace any sheets or Design Guidelines in PDA #1 and PDA #2 for Block 12. Block 12 shall be subject to the Design Guidelines adopted in PDA #1, as amended by PDA #2, and Block 12 shall be zoned as set forth in PDA #1, as amended by PDA #2.
 2. PDA#4 revisions were limited to Lot 4, Block 1.
 3. PDA#5 revisions are limited to Blocks 6, 7, 9, 10 and 11.
 4. In the event of a conflict between the Design Guidelines Supplement and this plan sheet, this plan sheet shall control.


SUPERIOR TOWN CENTER
PD AMENDMENT #5

PROJ. NO.
DRAWN:
CHECKED:
APPROVED:
DATE: 12/02/2019
SUBMITTALS:
12-18-2019 TECHNICAL CORRECTIONS
01-15-2019 TECHNICAL CORRECTIONS

SHEET TITLE:
ARCHITECTURAL
PRECEDENTS
(CORE & NORTH AREA)

SCALE:
SHEET NUMBER
A1.4 /
FIGURE G.5



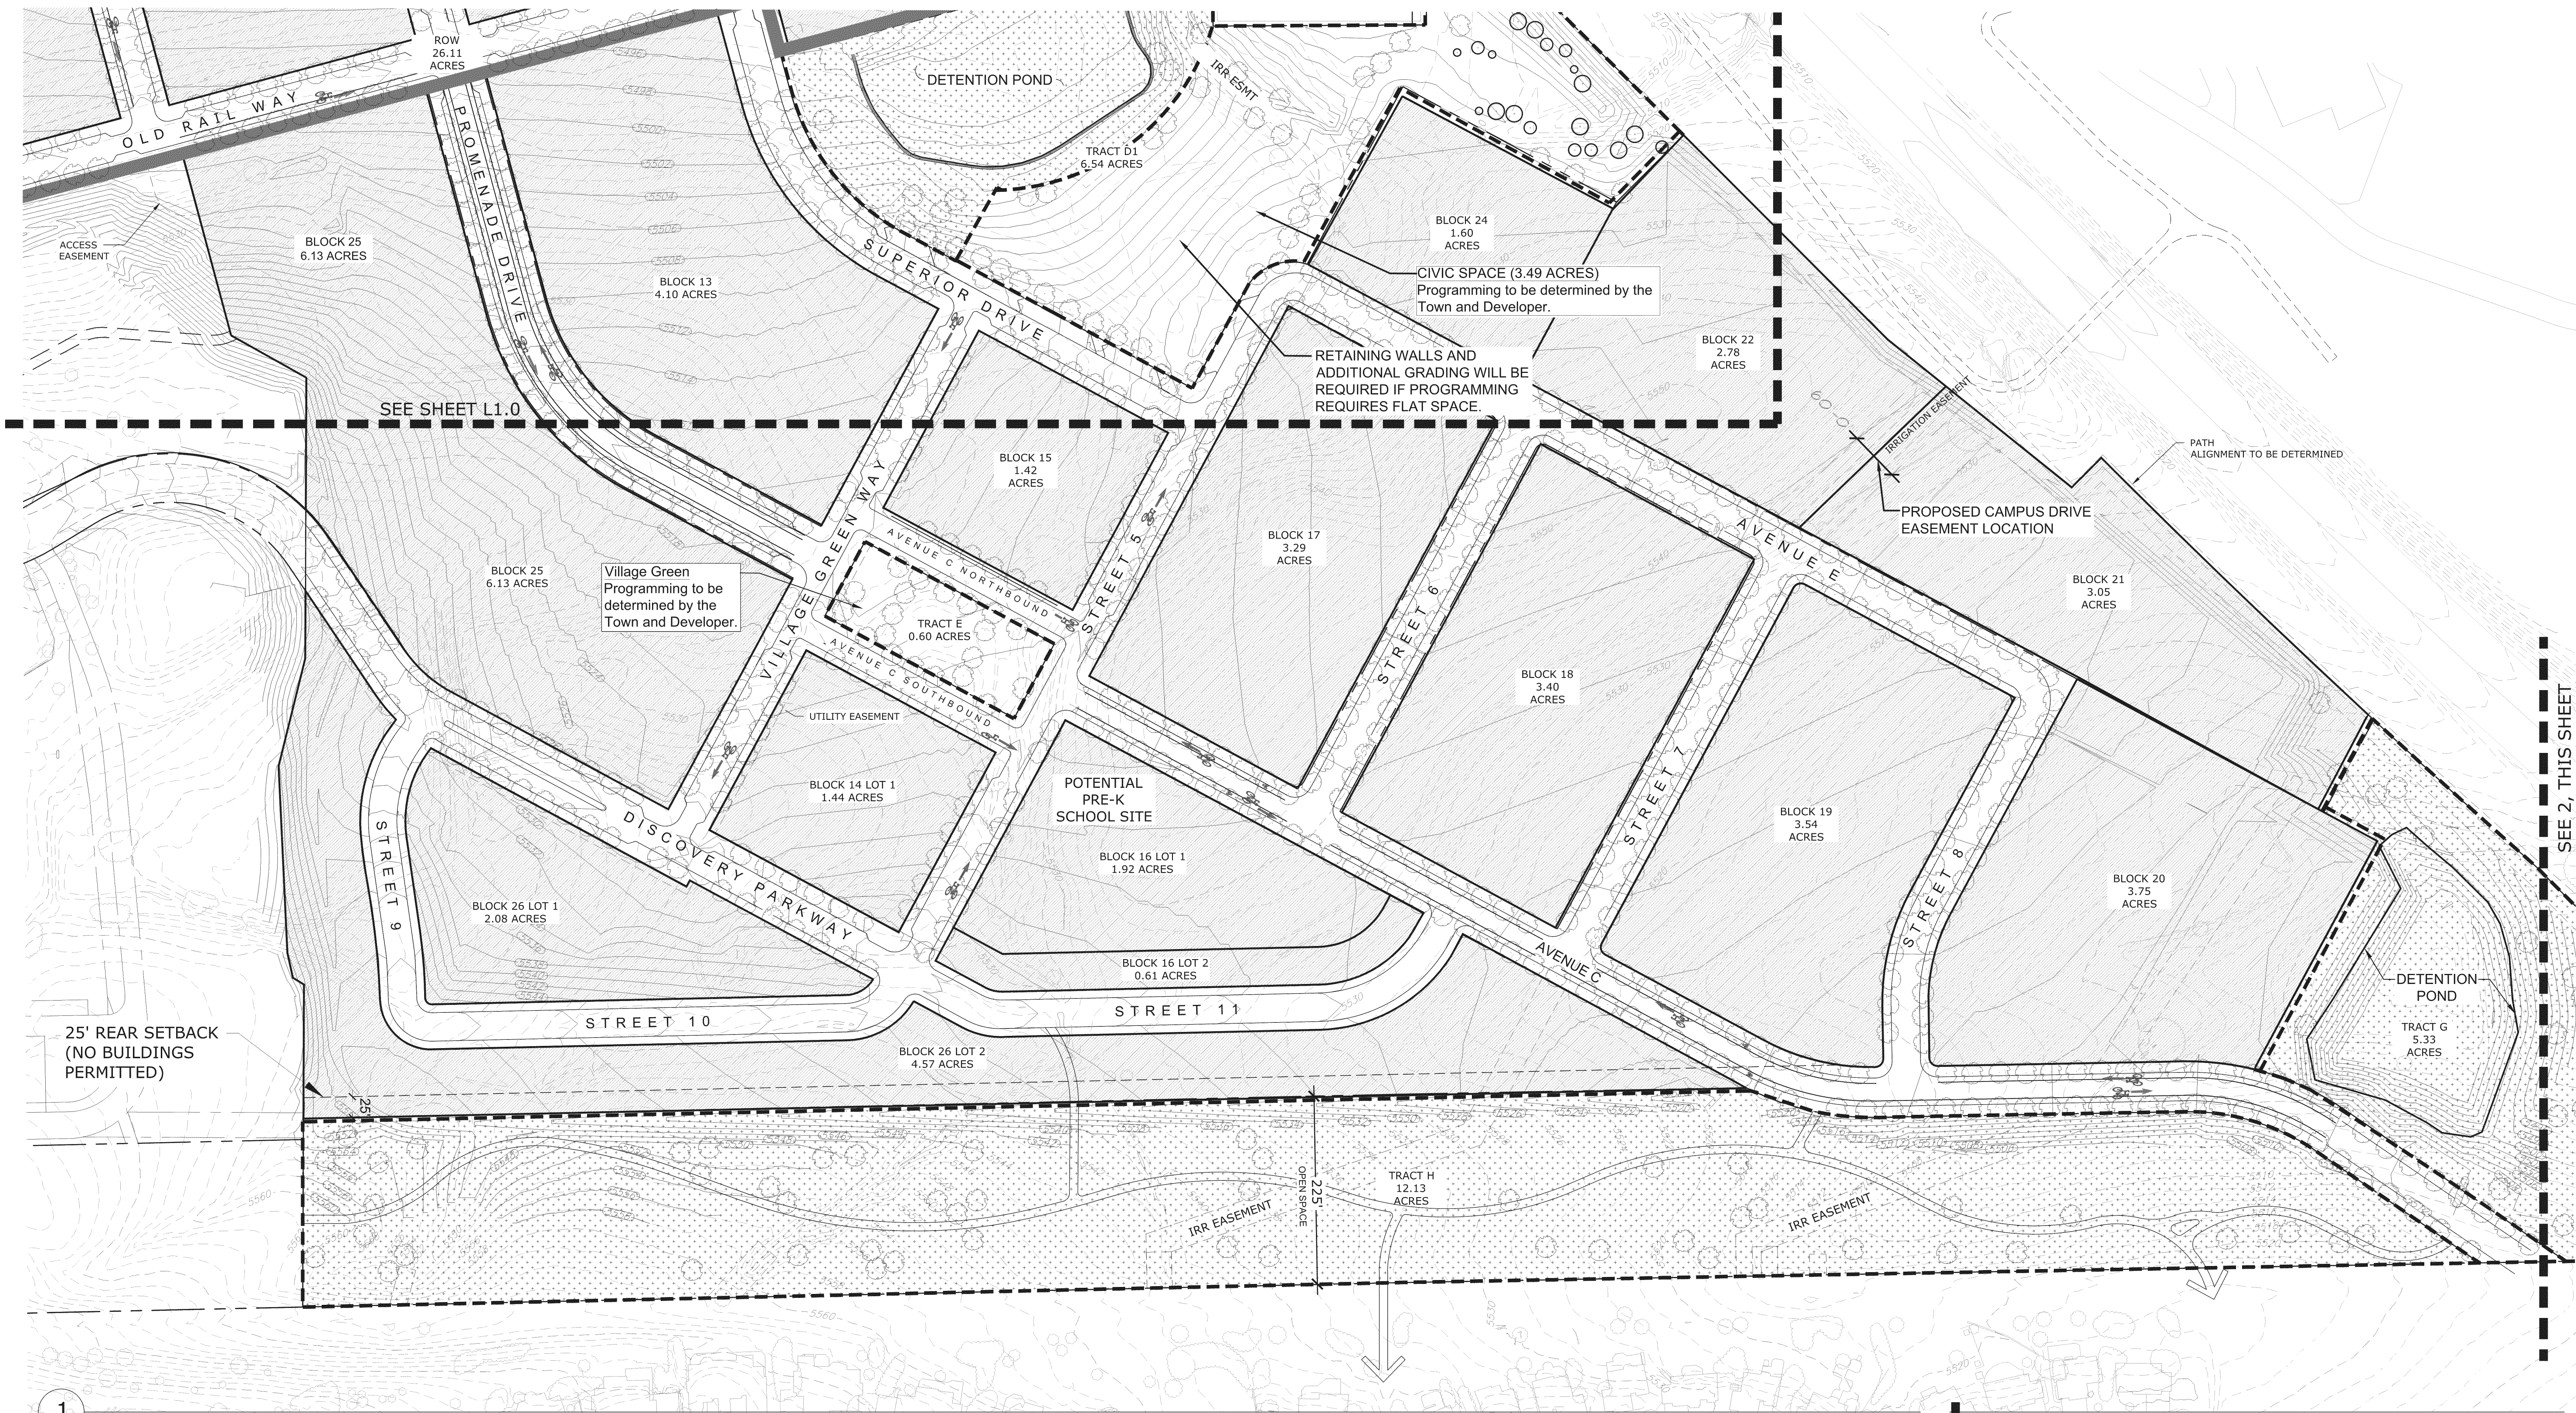

RC SUPERIOR
11452I Camino Real
Suite 120
San Diego, CA 92130

Vested Rights:
This Plan constitutes a site specific development plan as defined in Section 24-68-101, et, seq., C.R.S., and Chapter 16 of the Superior Municipal Code, available at the Superior Town Hall, 124 East Coal Creek Drive, Superior, Colorado. This PD incorporates the Design Guidelines Supplement by reference, and such Design Guidelines Supplement shall be considered part of the PD. The term and other conditions of these vested rights are further described in the development agreement dated March 11, 2013.

- NOTES:**
- Neither PDA #3, PDA #4 nor PDA #5 supersede or replace any sheets or Design Guidelines in PDA #1 and PDA #2 for Block 12. Block 12 shall be subject to the Design Guidelines adopted in PDA #1, as amended by PDA #2, and Block 12 shall be zoned as set forth in PDA #1, as amended by PDA #2.
 - PDA#4 revisions were limited to Lot 4, Block 1.
 - PDA#5 revisions are limited to Blocks 6, 7, 9, 10 and 11.
 - In the event of a conflict between the Design Guidelines Supplement and this plan sheet, this plan sheet shall control.


**SUPERIOR TOWN CENTER
PD AMENDMENT #5**

PROJ. NO.
DRAWN:
CHECKED:
APPROVED:
DATE: 12/02/2019
SUBMITTALS:
12-18-2019 TECHNICAL CORRECTIONS
01-15-2019 TECHNICAL CORRECTIONS

SHEET TITLE:
**PRELIMINARY
MASTER
LANDSCAPING
PLAN / OPEN
SPACE & PARKS
PLAN (SOUTH)**
SCALE: 1" = 100'-0"
SHEET NUMBER
**L1.1 /
FIGURE E.2**

ESTIMATED OPEN SPACE IRRIGATION WATER DEMAND				
Landscape Type	Quantity	Unit	Gallons Per Unit / Year by Landscape Type	Irrigation Water Demand Per Year by Type (Gallons)
Developed Landscapes				
-- Developed Parkland	14.06	Acres	780,590	10,975,095
-- Town Square Plaza/Promenade (Assumes 15% in Irrigated Tree wells, Shrub Beds, and Planters)	1	Total Landscape	7,710	7,710
-- Street Trees in Tree Grates (Based on +/- 48 SF Tree Well)	475	EA	900	427,500
-- ROW Tree Lawns and Medians (Includes 850 Street Trees Located in Tree Lawns)	4.55	Acres	814,600	3,708,786
Naturalized Landscapes / Open Space	27.07	Acres	450,841	12,204,266
TOTAL ESTIMATED OPEN SPACE IRRIGATION WATER DEMAND				27,698,041

- LEGEND:**
- STREET TREE
 - DEVELOPED PARKLAND
 - NATURALIZED LANDSCAPE / OPEN SPACE
 - DEVELOPMENT PARCELS
 - PROPERTY LINE
- NOTE: PROPOSED RECREATIONAL USES ARE AS SHOWN ON PLAN.

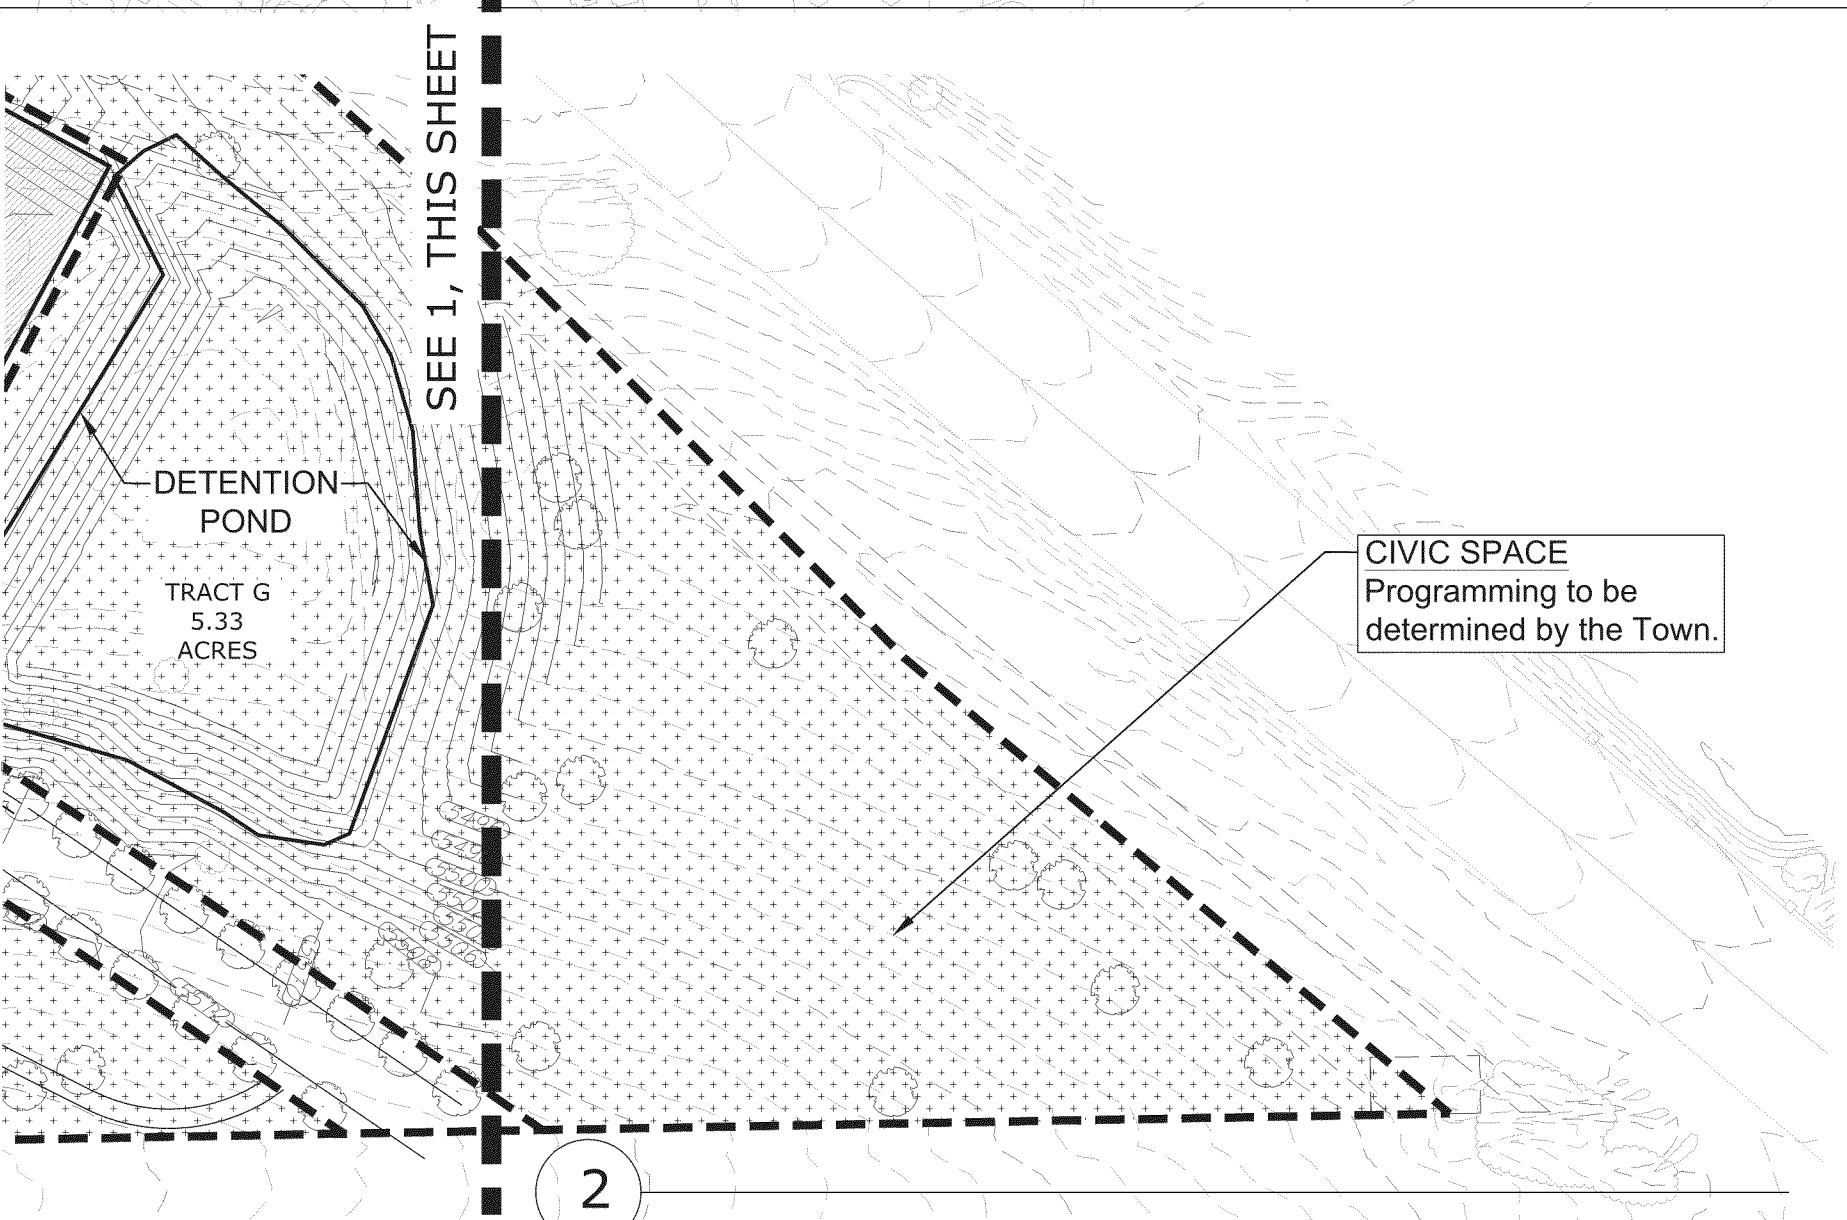



1 - VIEW LOOKING WEST INTO TOWN SQUARE




2 - VIEW LOOKING EAST INTO TOWN SQUARE



TOWN SQUARE AERIAL LOOKING NORTHEAST




3 - VIEW LOOKING NORTH TO "PAVILION"

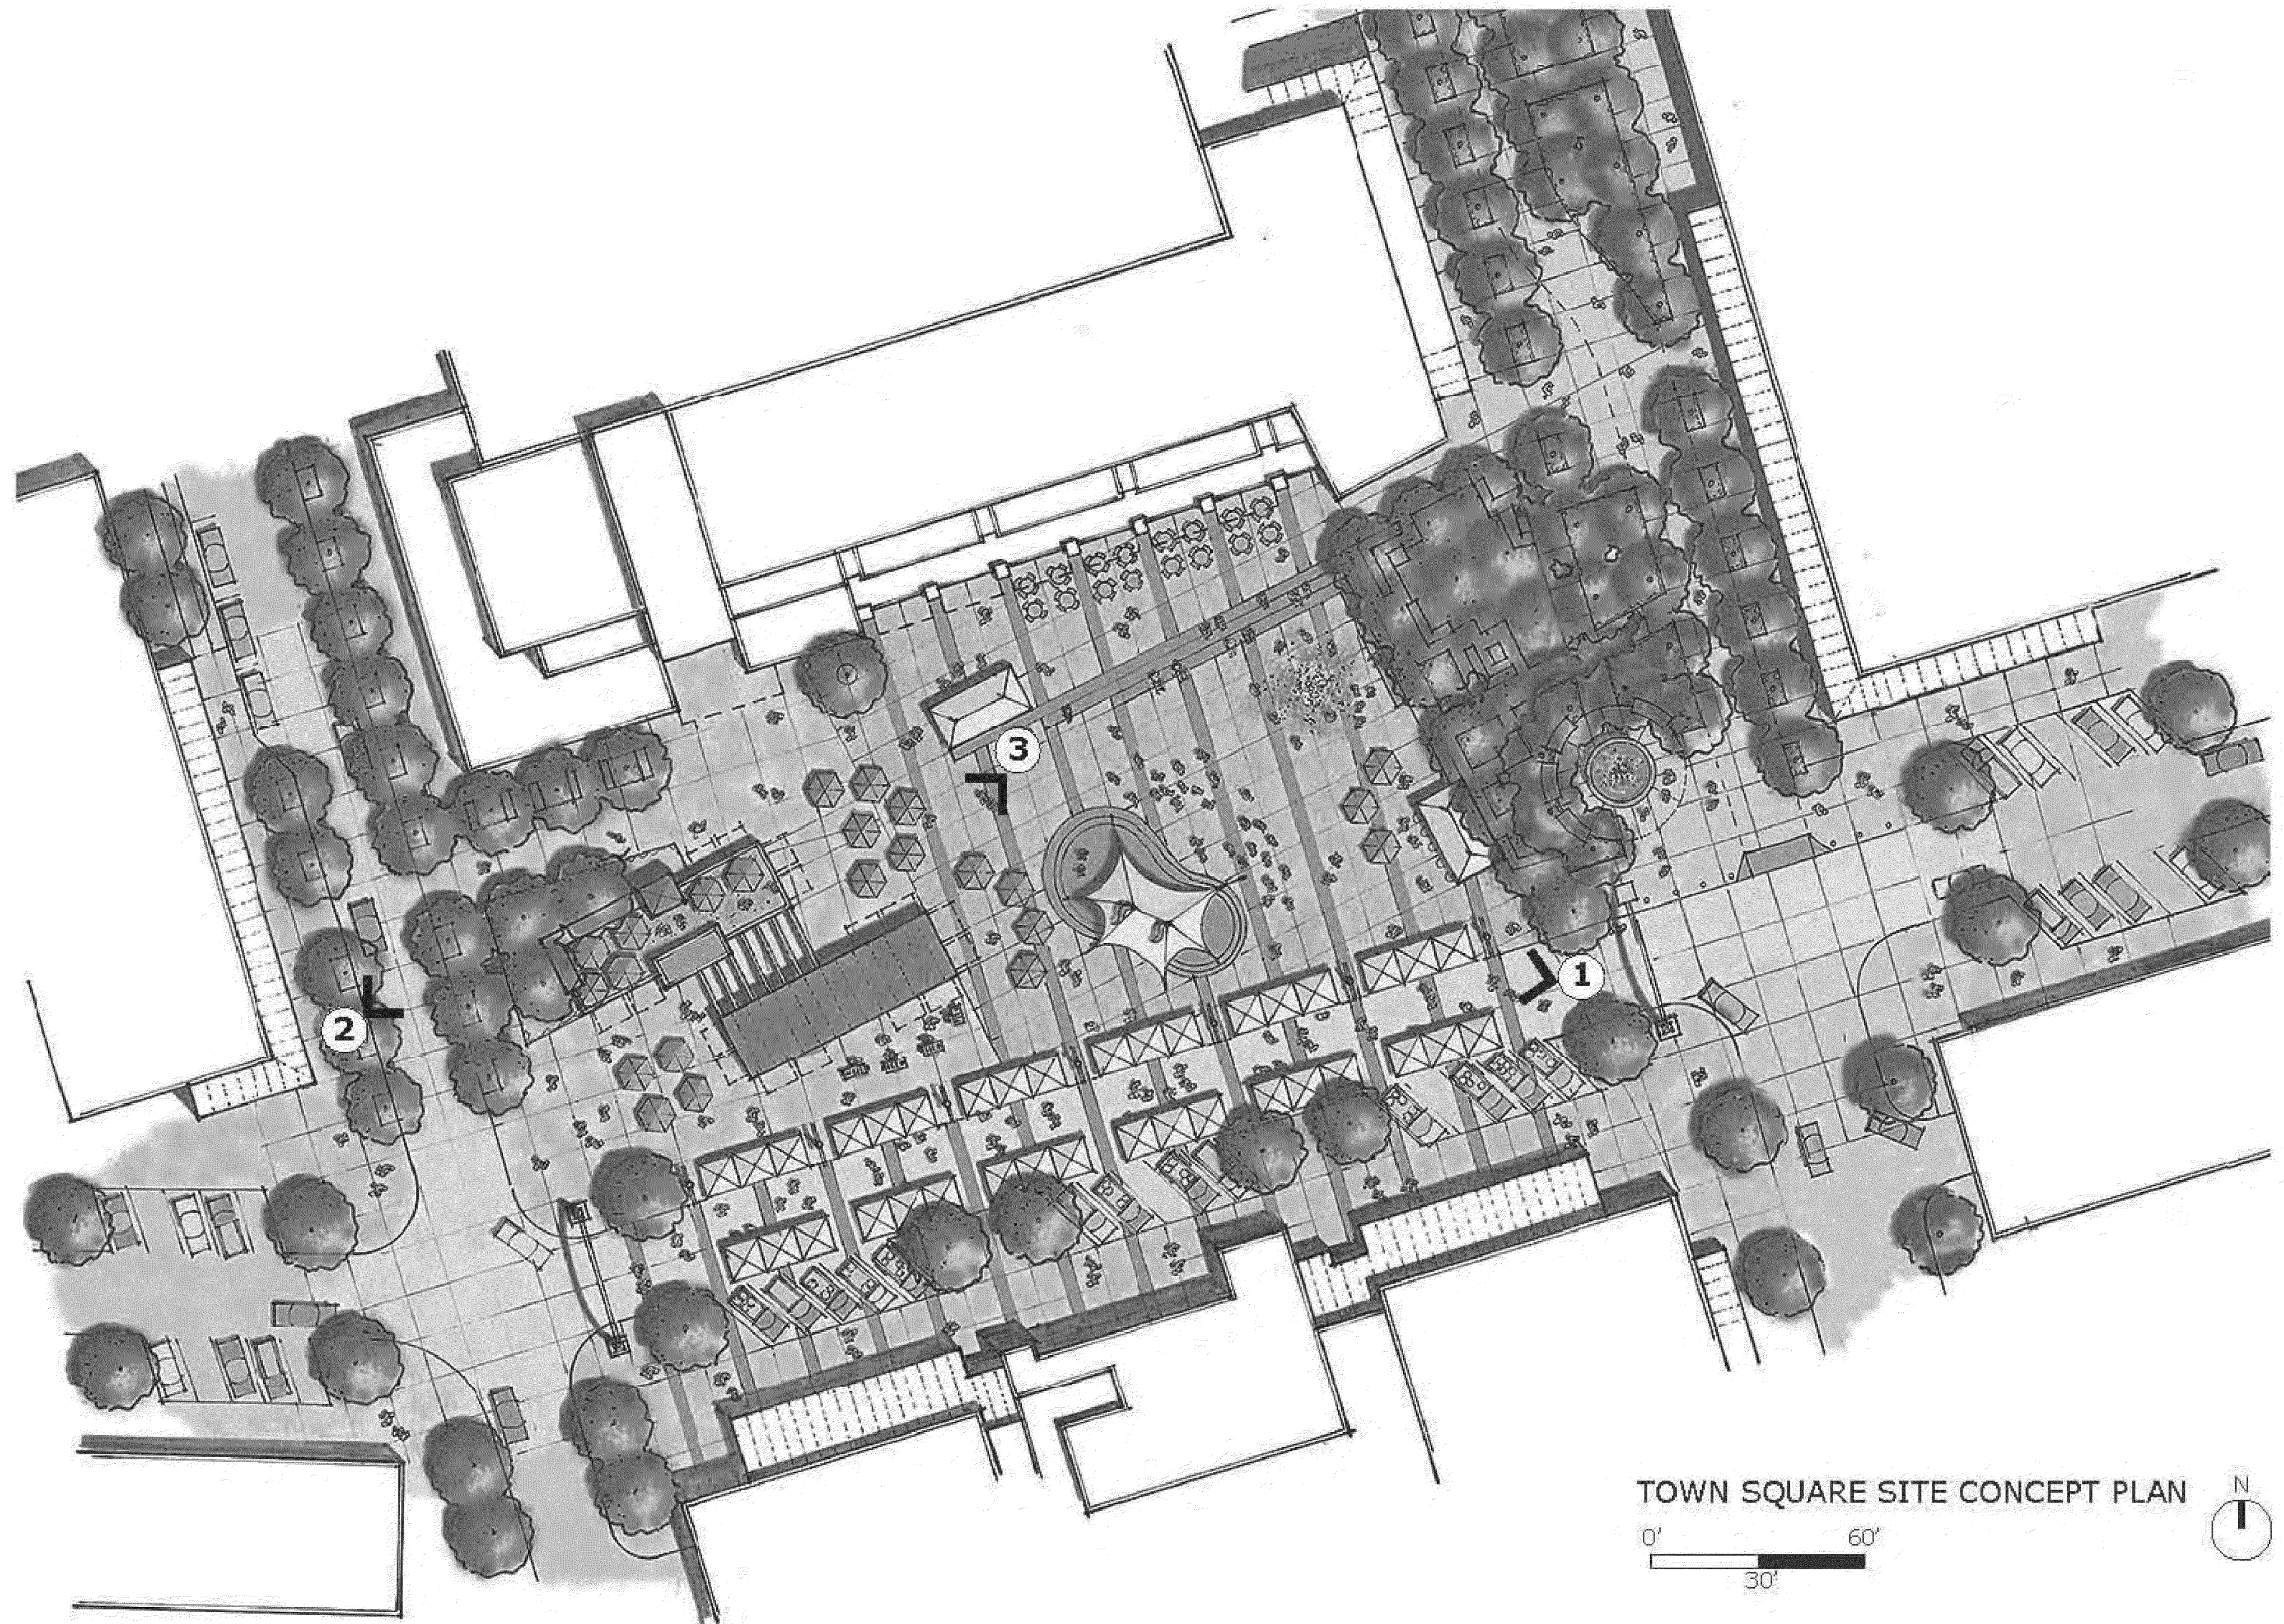

TOWN SQUARE SITE CONCEPT PLAN

0' 30' 60'

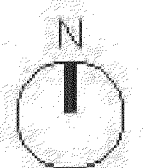

RC SUPERIOR
11452I Camino Real
Suite 120
San Diego, CA 92130

Vested Rights:
This Plan constitutes a site specific development plan as defined in Section 24-68-101, et seq., C.R.S., and Chapter 16 of the Superior Municipal Code, available at the Superior Town Hall, 124 East Coal Creek Drive, Superior, Colorado. This PD incorporates the Design Guidelines Supplement by reference, and such Design Guidelines Supplement shall be considered part of the PD. The term and other conditions of these vested rights are further described in the development agreement dated March 11, 2013.

NOTES:
1. Neither PDA #3, PDA #4 nor PDA #5 supersede or replace any sheets or Design Guidelines in PDA #1 and PDA #2 for Block 12. Block 12 shall be subject to the Design Guidelines adopted in PDA #1, as amended by PDA #2, and Block 12 shall be zoned as set forth in PDA #1, as amended by PDA #2.
2. PDA#4 revisions were limited to Lot 4, Block 1.
3. PDA#5 revisions are limited to Blocks 6, 7, 9, 10 and 11.
4. In the event of a conflict between the Design Guidelines Supplement and this plan sheet, this plan sheet shall control.


**SUPERIOR TOWN CENTER
PD AMENDMENT #5**

PROJ. NO.
DRAWN:
CHECKED:
APPROVED:
DATE: 12/02/2019
SUBMITTALS:
12-18-2019 TECHNICAL CORRECTIONS
01-15-2019 TECHNICAL CORRECTIONS

SHEET TITLE:
**ARCHITECTURAL
PRECEDENTS**
(CORE & NORTH AREA)

SCALE:
SHEET NUMBER
**L1.2 /
FIGURE D**

J:\Superior Town Center PD\Drawings\Sheet\2017 PD\1.dwg, 6/10/2016 10:48:10 AM

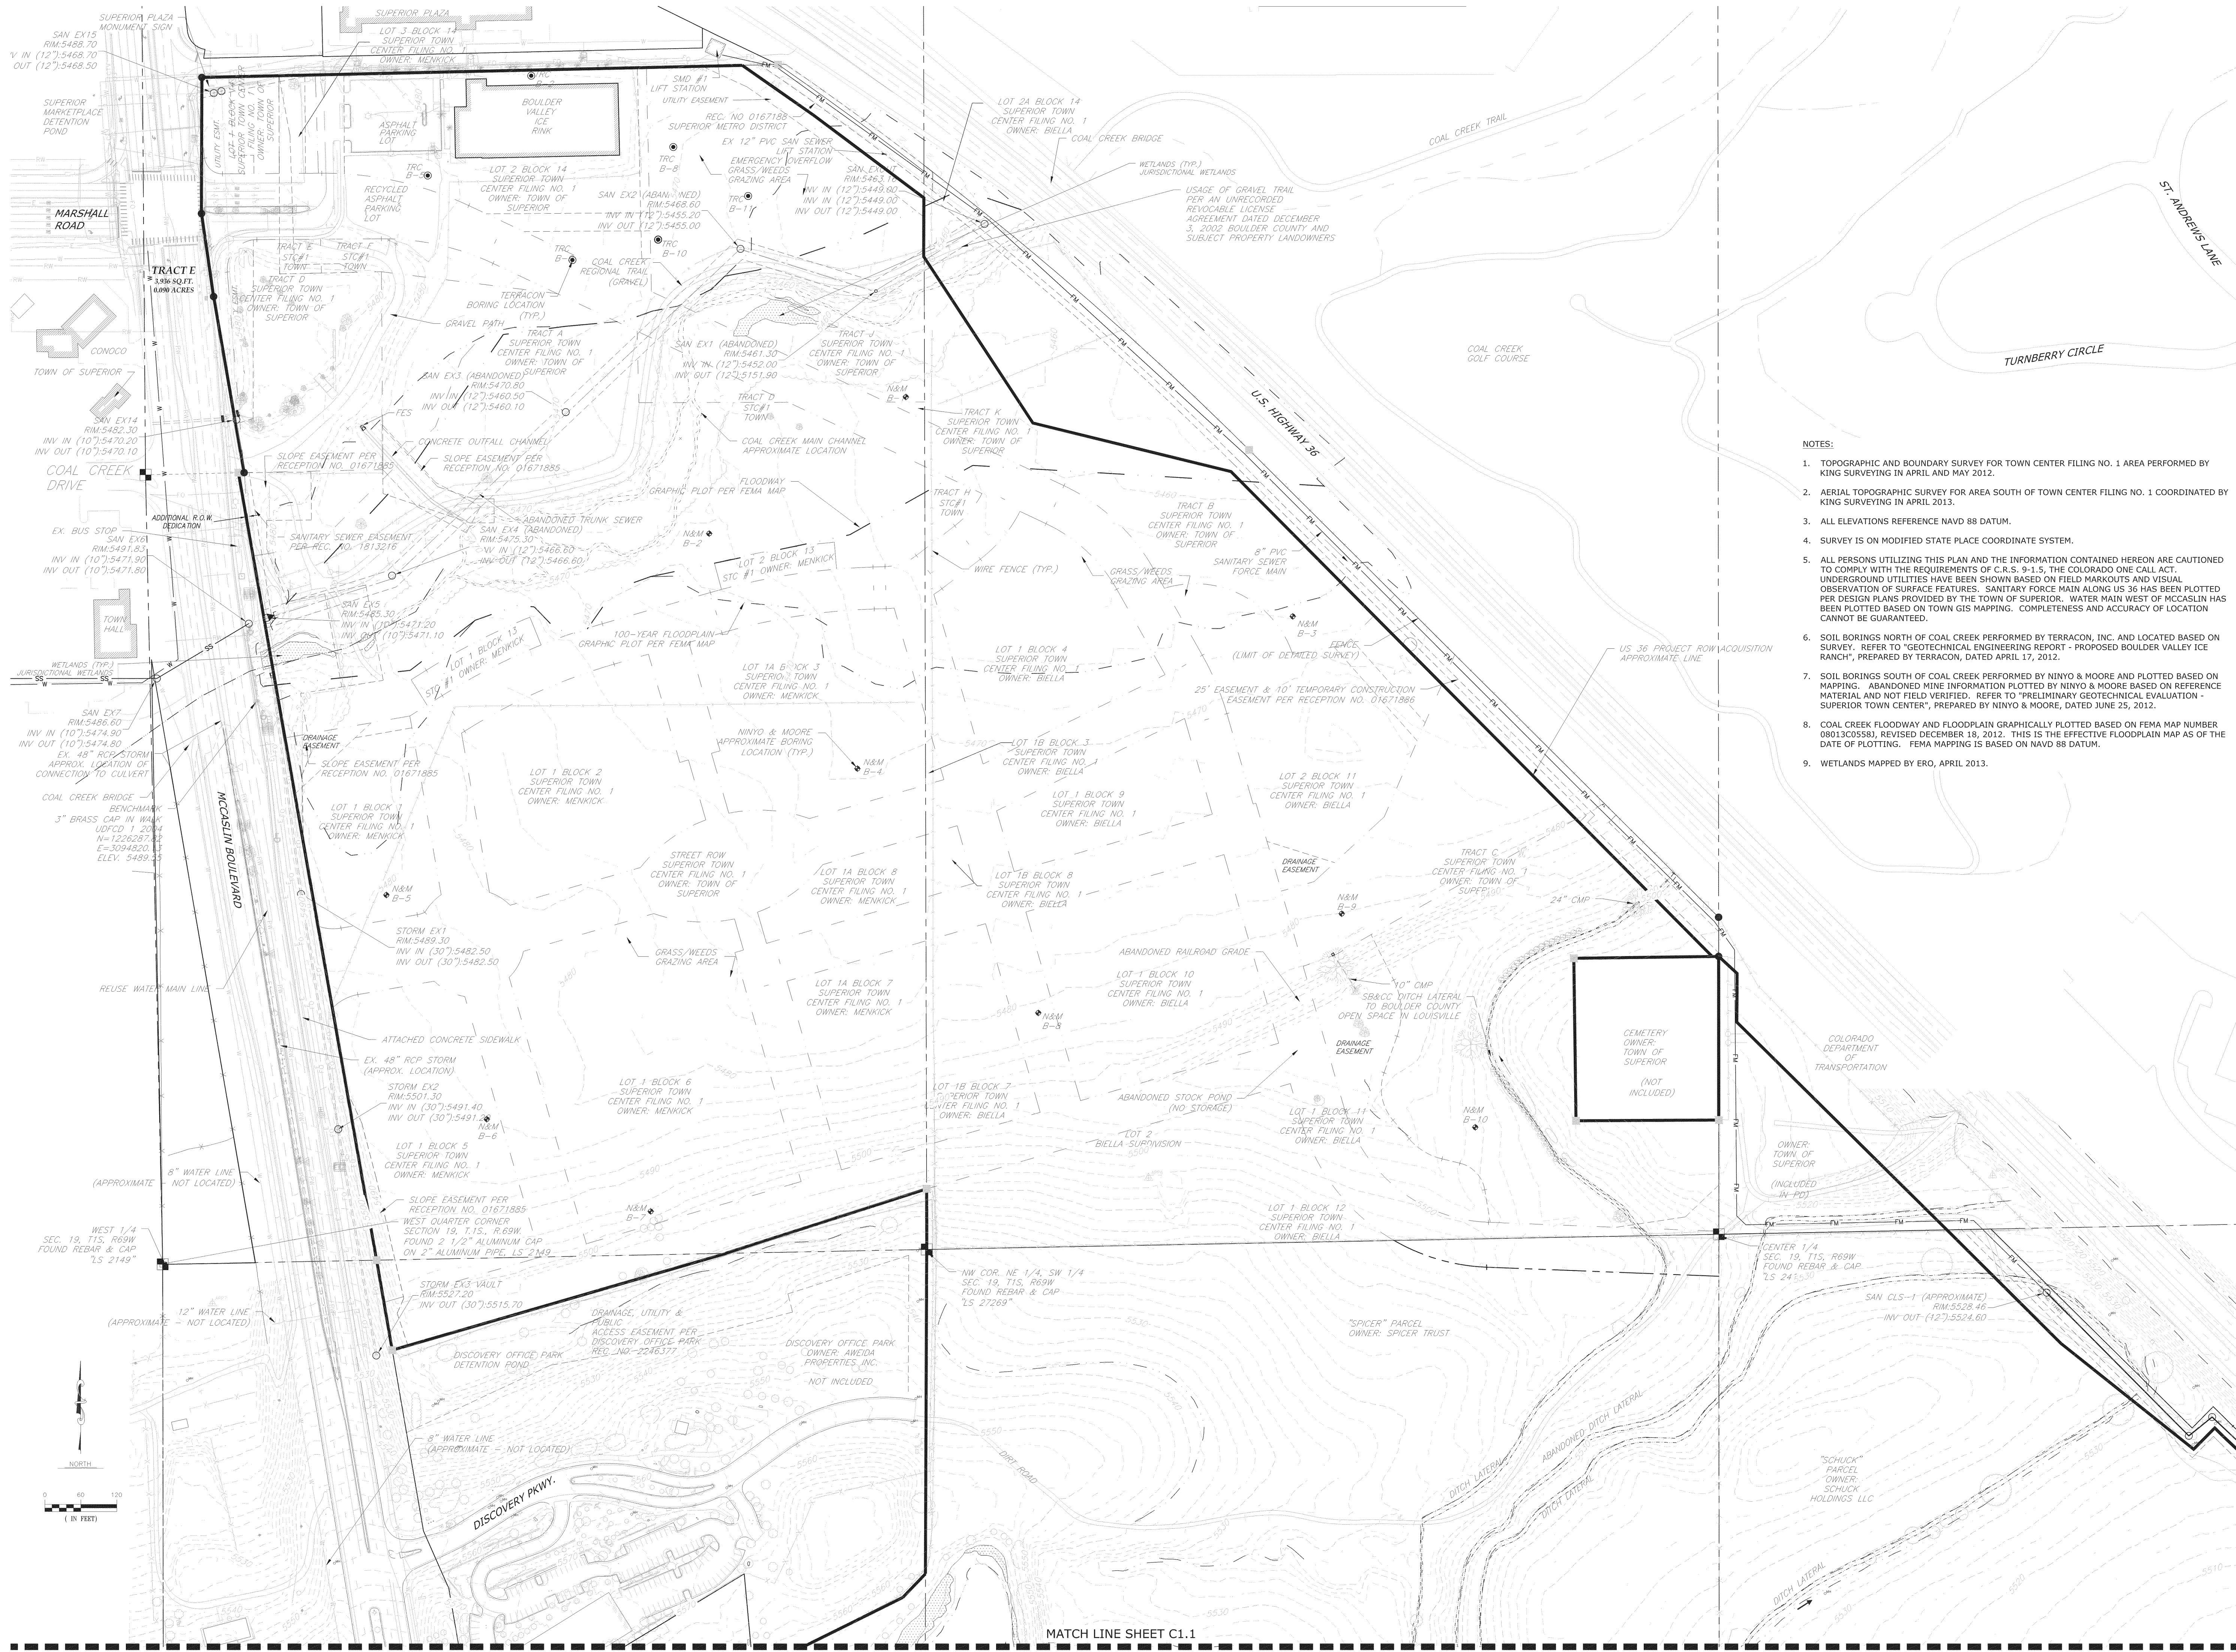

RC SUPERIOR
11452I Camino Real
Suite 120
San Diego, CA 92130

Vested Rights:
This Plan constitutes a site specific development plan as defined in Section 24-68-101, et seq., C.R.S., and Chapter 16 of the Superior Municipal Code, available at the Superior Town Hall, 124 East Coal Creek Drive, Superior, Colorado. This PD incorporates the Design Guidelines Supplement by reference, and such Design Guidelines Supplement shall be considered part of the PD. The term and other conditions of these vested rights are further described in the development agreement dated March 11, 2013.

NOTES:
1. Neither PDA #3, PDA #4 nor PDA #5 supersede or replace any sheets or Design Guidelines in PDA #1 and PDA #2 for Block 12. Block 12 shall be subject to the Design Guidelines adopted in PDA #1, as amended by PDA #2, and Block 12 shall be zoned as set forth in PDA #1, as amended by PDA #2.
2. PDA#4 revisions were limited to Lot 4, Block 1.
3. PDA#5 revisions are limited to Blocks 6, 7, 9, 10 and 11.
4. In the event of a conflict between the Design Guidelines Supplement and this plan sheet, this plan sheet shall control.

SUPERIOR TOWN CENTER PD AMENDMENT #5

PROJ. NO.
DRAWN:
CHECKED:
APPROVED:
DATE: 12/02/2019
SUBMITTALS:
12-18-2019 TECHNICAL CORRECTIONS
01-15-2019 TECHNICAL CORRECTIONS

SHEET TITLE:
**EXISTING
CONDITIONS
NORTH
(2013)**

SCALE:
SHEET NUMBER
C1.0

RC SUPERIOR
11452l Camino Real
Suite 120
San Diego, CA 92130

Vested Rights:
This Plan constitutes a site specific development plan as defined in Section 24-68-101, et, seq., C.R.S., and Chapter 16 of the Superior Municipal Code, available at the Superior Town Hall, 124 East Coal Creek Drive, Superior, Colorado. This PD incorporates the Design Guidelines Supplement by reference, and such Design Guidelines Supplement shall be considered part of the PD. The term and other conditions of these vested rights are further described in the development agreement dated March 11, 2013.

NOTES:
1. Neither PDA #3, PDA #4 nor PDA #5 supersede or replace any sheets or Design Guidelines in PDA #1 and PDA #2 for Block 12. Block 12 shall be subject to the Design Guidelines adopted in PDA #1, as amended by PDA #2, and Block 12 shall be zoned as set forth in PDA #1, as amended by PDA #2.
2. PDA#4 revisions were limited to Lot 4, Block 1.
3. PDA#5 revisions are limited to Blocks 6, 7, 9, 10 and 11.
4. In the event of a conflict between the Design Guidelines Supplement and this plan sheet, this plan sheet shall control.

SUPERIOR TOWN CENTER
PD AMENDMENT # 5

PROJ. NO.
DRAWN:
CHECKED:
APPROVED:
DATE: 12/02/2019
SUBMITTALS:
12-18-2019 TECHNICAL CORRECTIONS
01-15-2019 TECHNICAL CORRECTIONS




SHEET TITLE:
EXISTING
CONDITIONS
SOUTH
(2013)

SCALE:
SHEET NUMBER
C1.1

MATCH LINE SHEET C1.0

MATCH LINE SEE BELOW

MATCH LINE SEE ABOVE

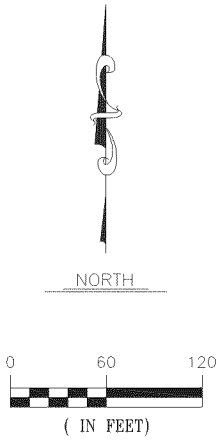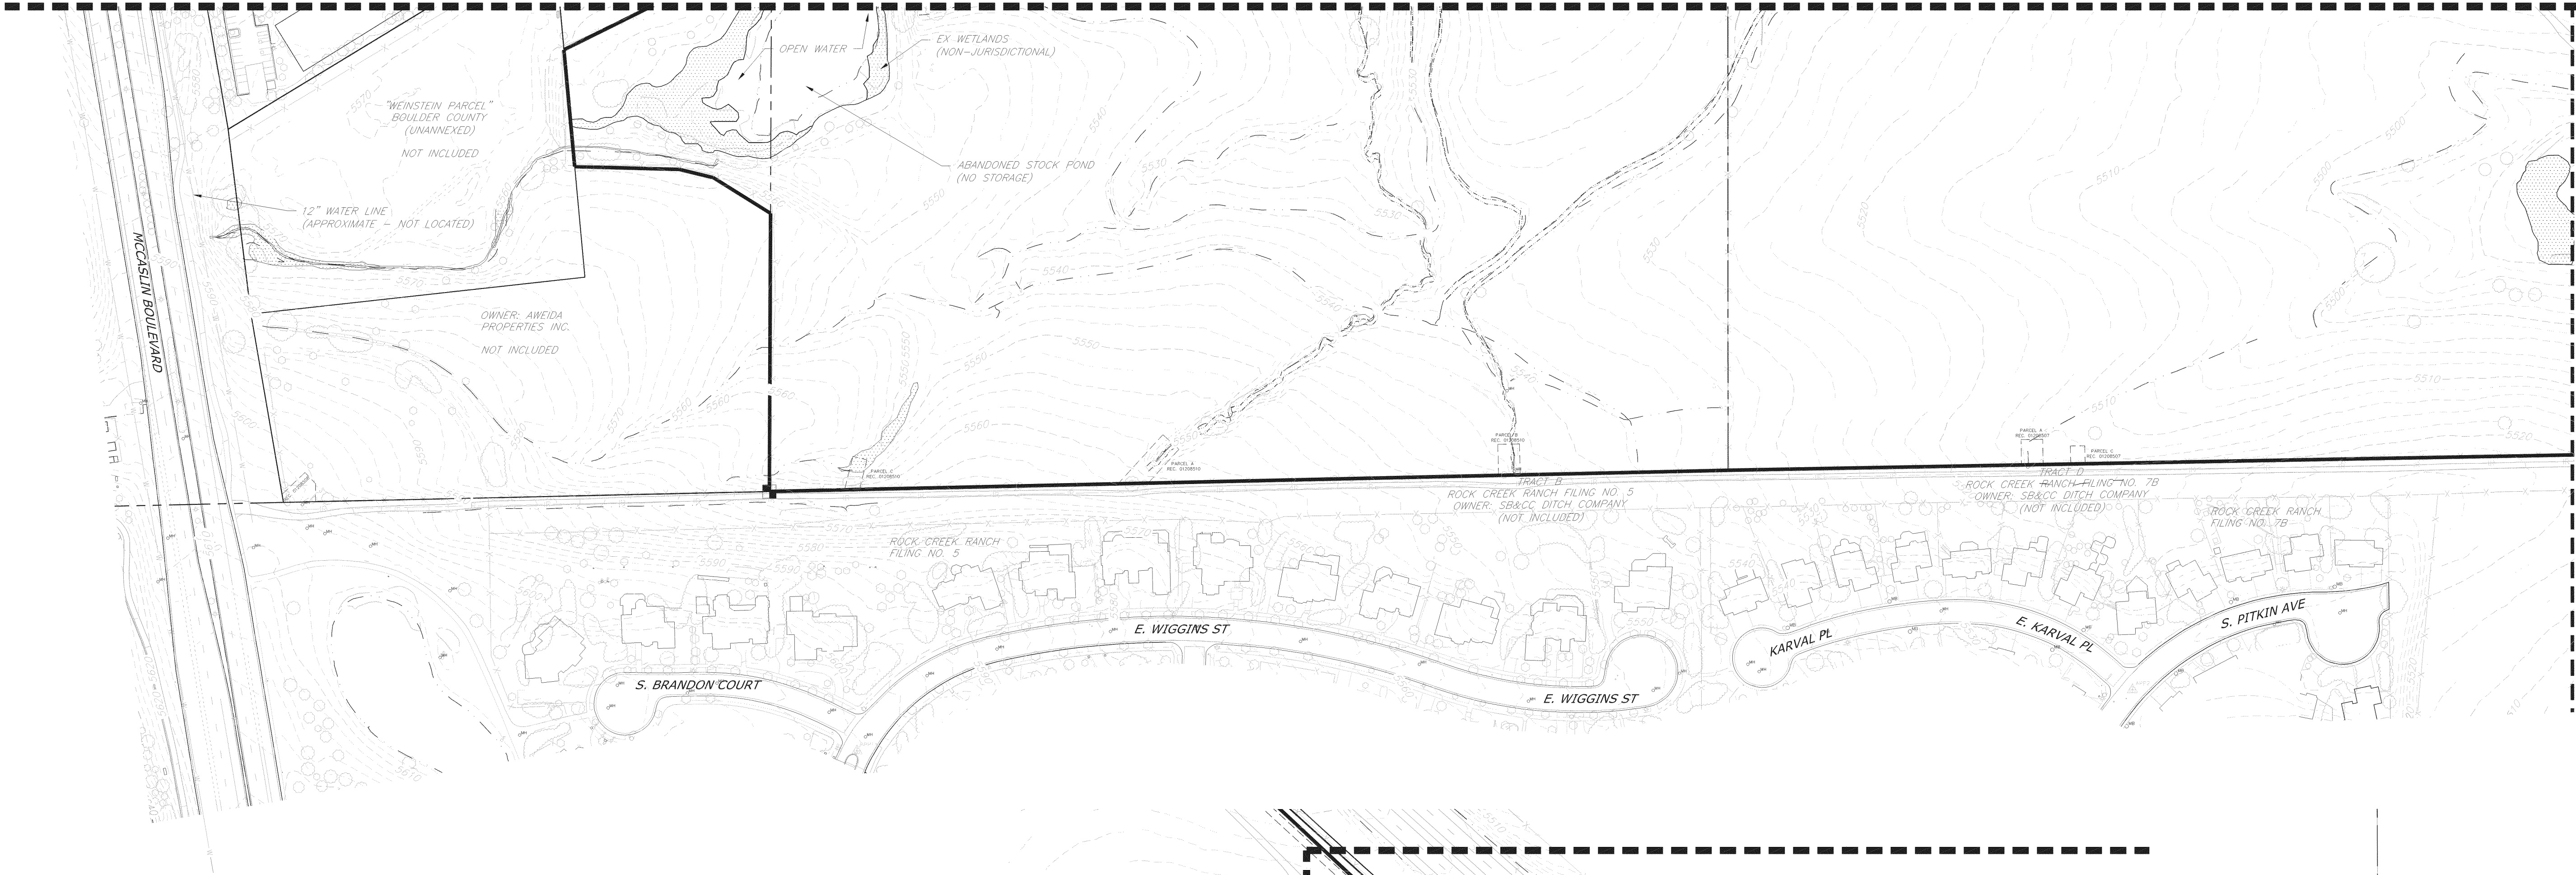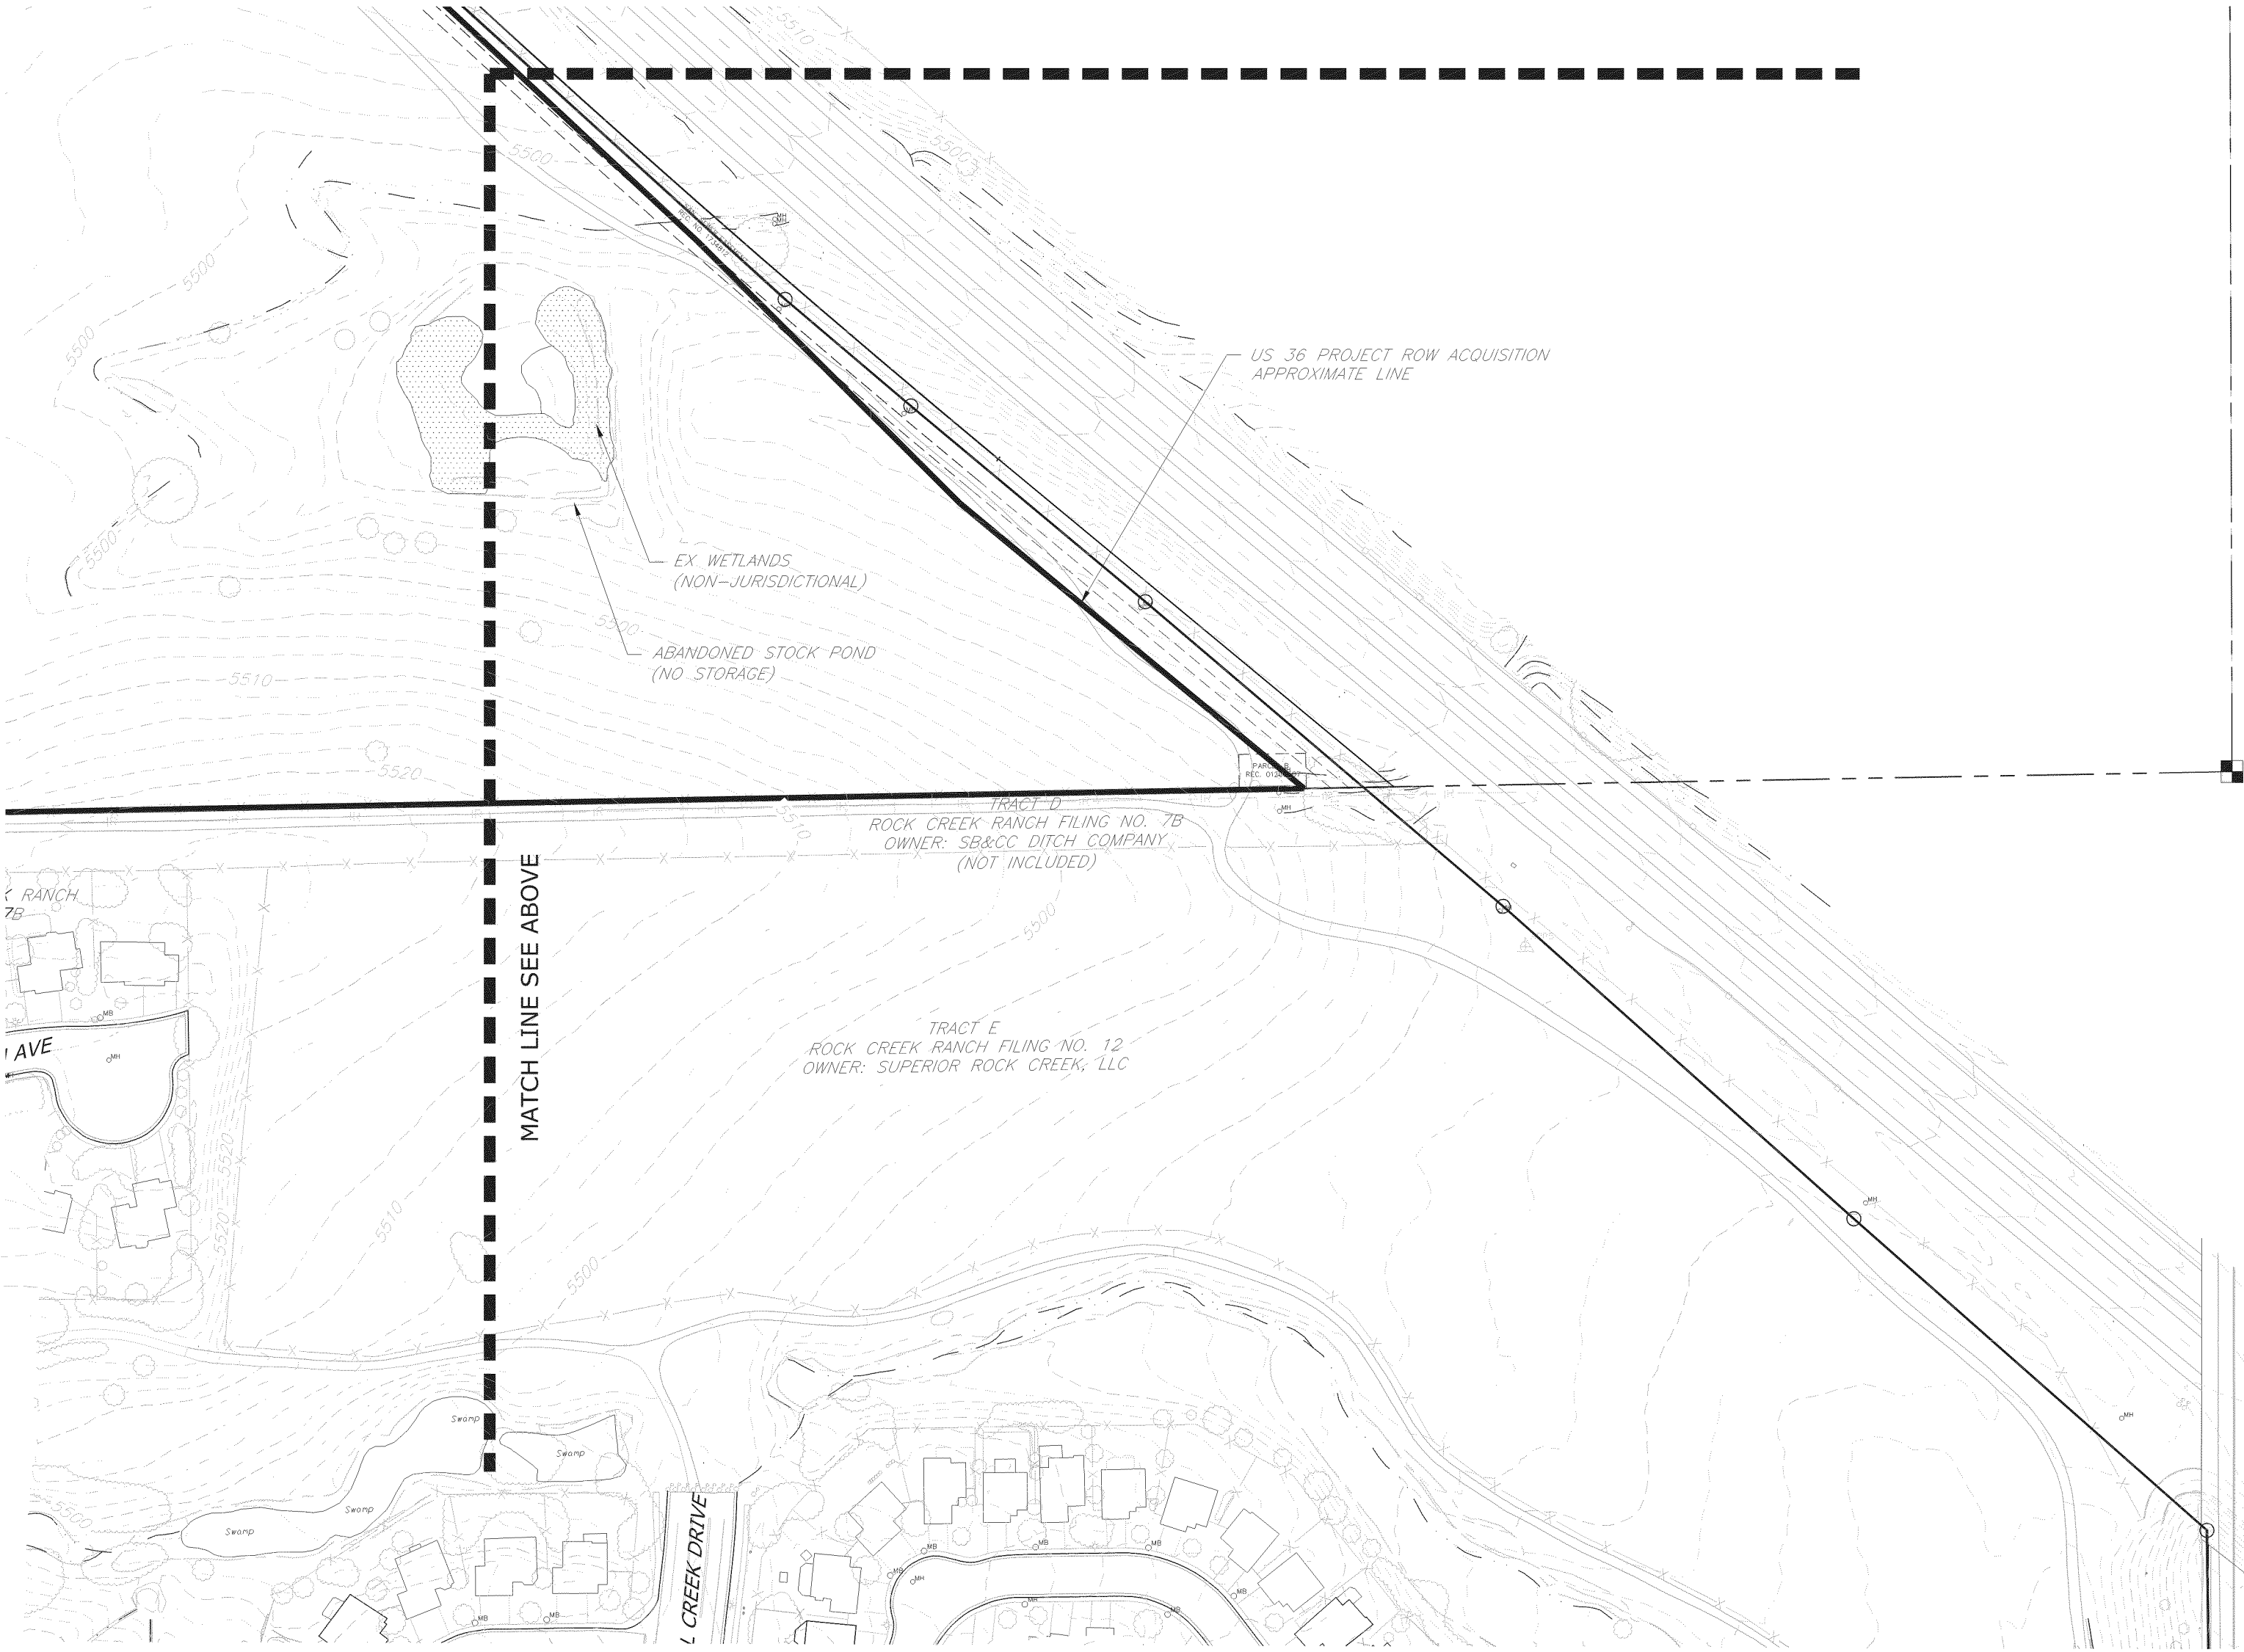

RC SUPERIOR
114521 Camino Real
Suite 120
San Diego, CA 92130

Vested Rights:
This Plan constitutes a site specific development plan as defined in Section 24-68-101, et, seq., C.R.S., and Chapter 16 of the Superior Municipal Code, available at the Superior Town Hall, 124 East Coal Creek Drive, Superior, Colorado. This PD incorporates the Design Guidelines Supplement by reference, and such Design Guidelines Supplement shall be considered part of the PD. The term and other conditions of these vested rights are further described in the development agreement dated March 11, 2013.

NOTES:
1. Neither PDA #3, PDA #4 nor PDA #5 supersede or replace any sheets or Design Guidelines in PDA #1 and PDA #2 for Block 12. Block 12 shall be subject to the Design Guidelines adopted in PDA #1, as amended by PDA #2, and Block 12 shall be zoned as set forth in PDA #1, as amended by PDA #2.
2. PDA#4 revisions were limited to Lot 4, Block 1.
3. PDA#5 revisions are limited to Blocks 6, 7, 9, 10 and 11.
4. In the event of a conflict between the Design Guidelines Supplement and this plan sheet, this plan sheet shall control.


SUPERIOR TOWN CENTER
PD AMENDMENT #5

PROJ. NO.
DRAWN:
CHECKED:
APPROVED:
DATE: 12/02/2019
SUBMITTALS:
12-18-2019 TECHNICAL CORRECTIONS
01-15-2019 TECHNICAL CORRECTIONS

SHEET TITLE:
PRELIMINARY
DRAINAGE PLAN

SCALE:
SHEET NUMBER
C2.0



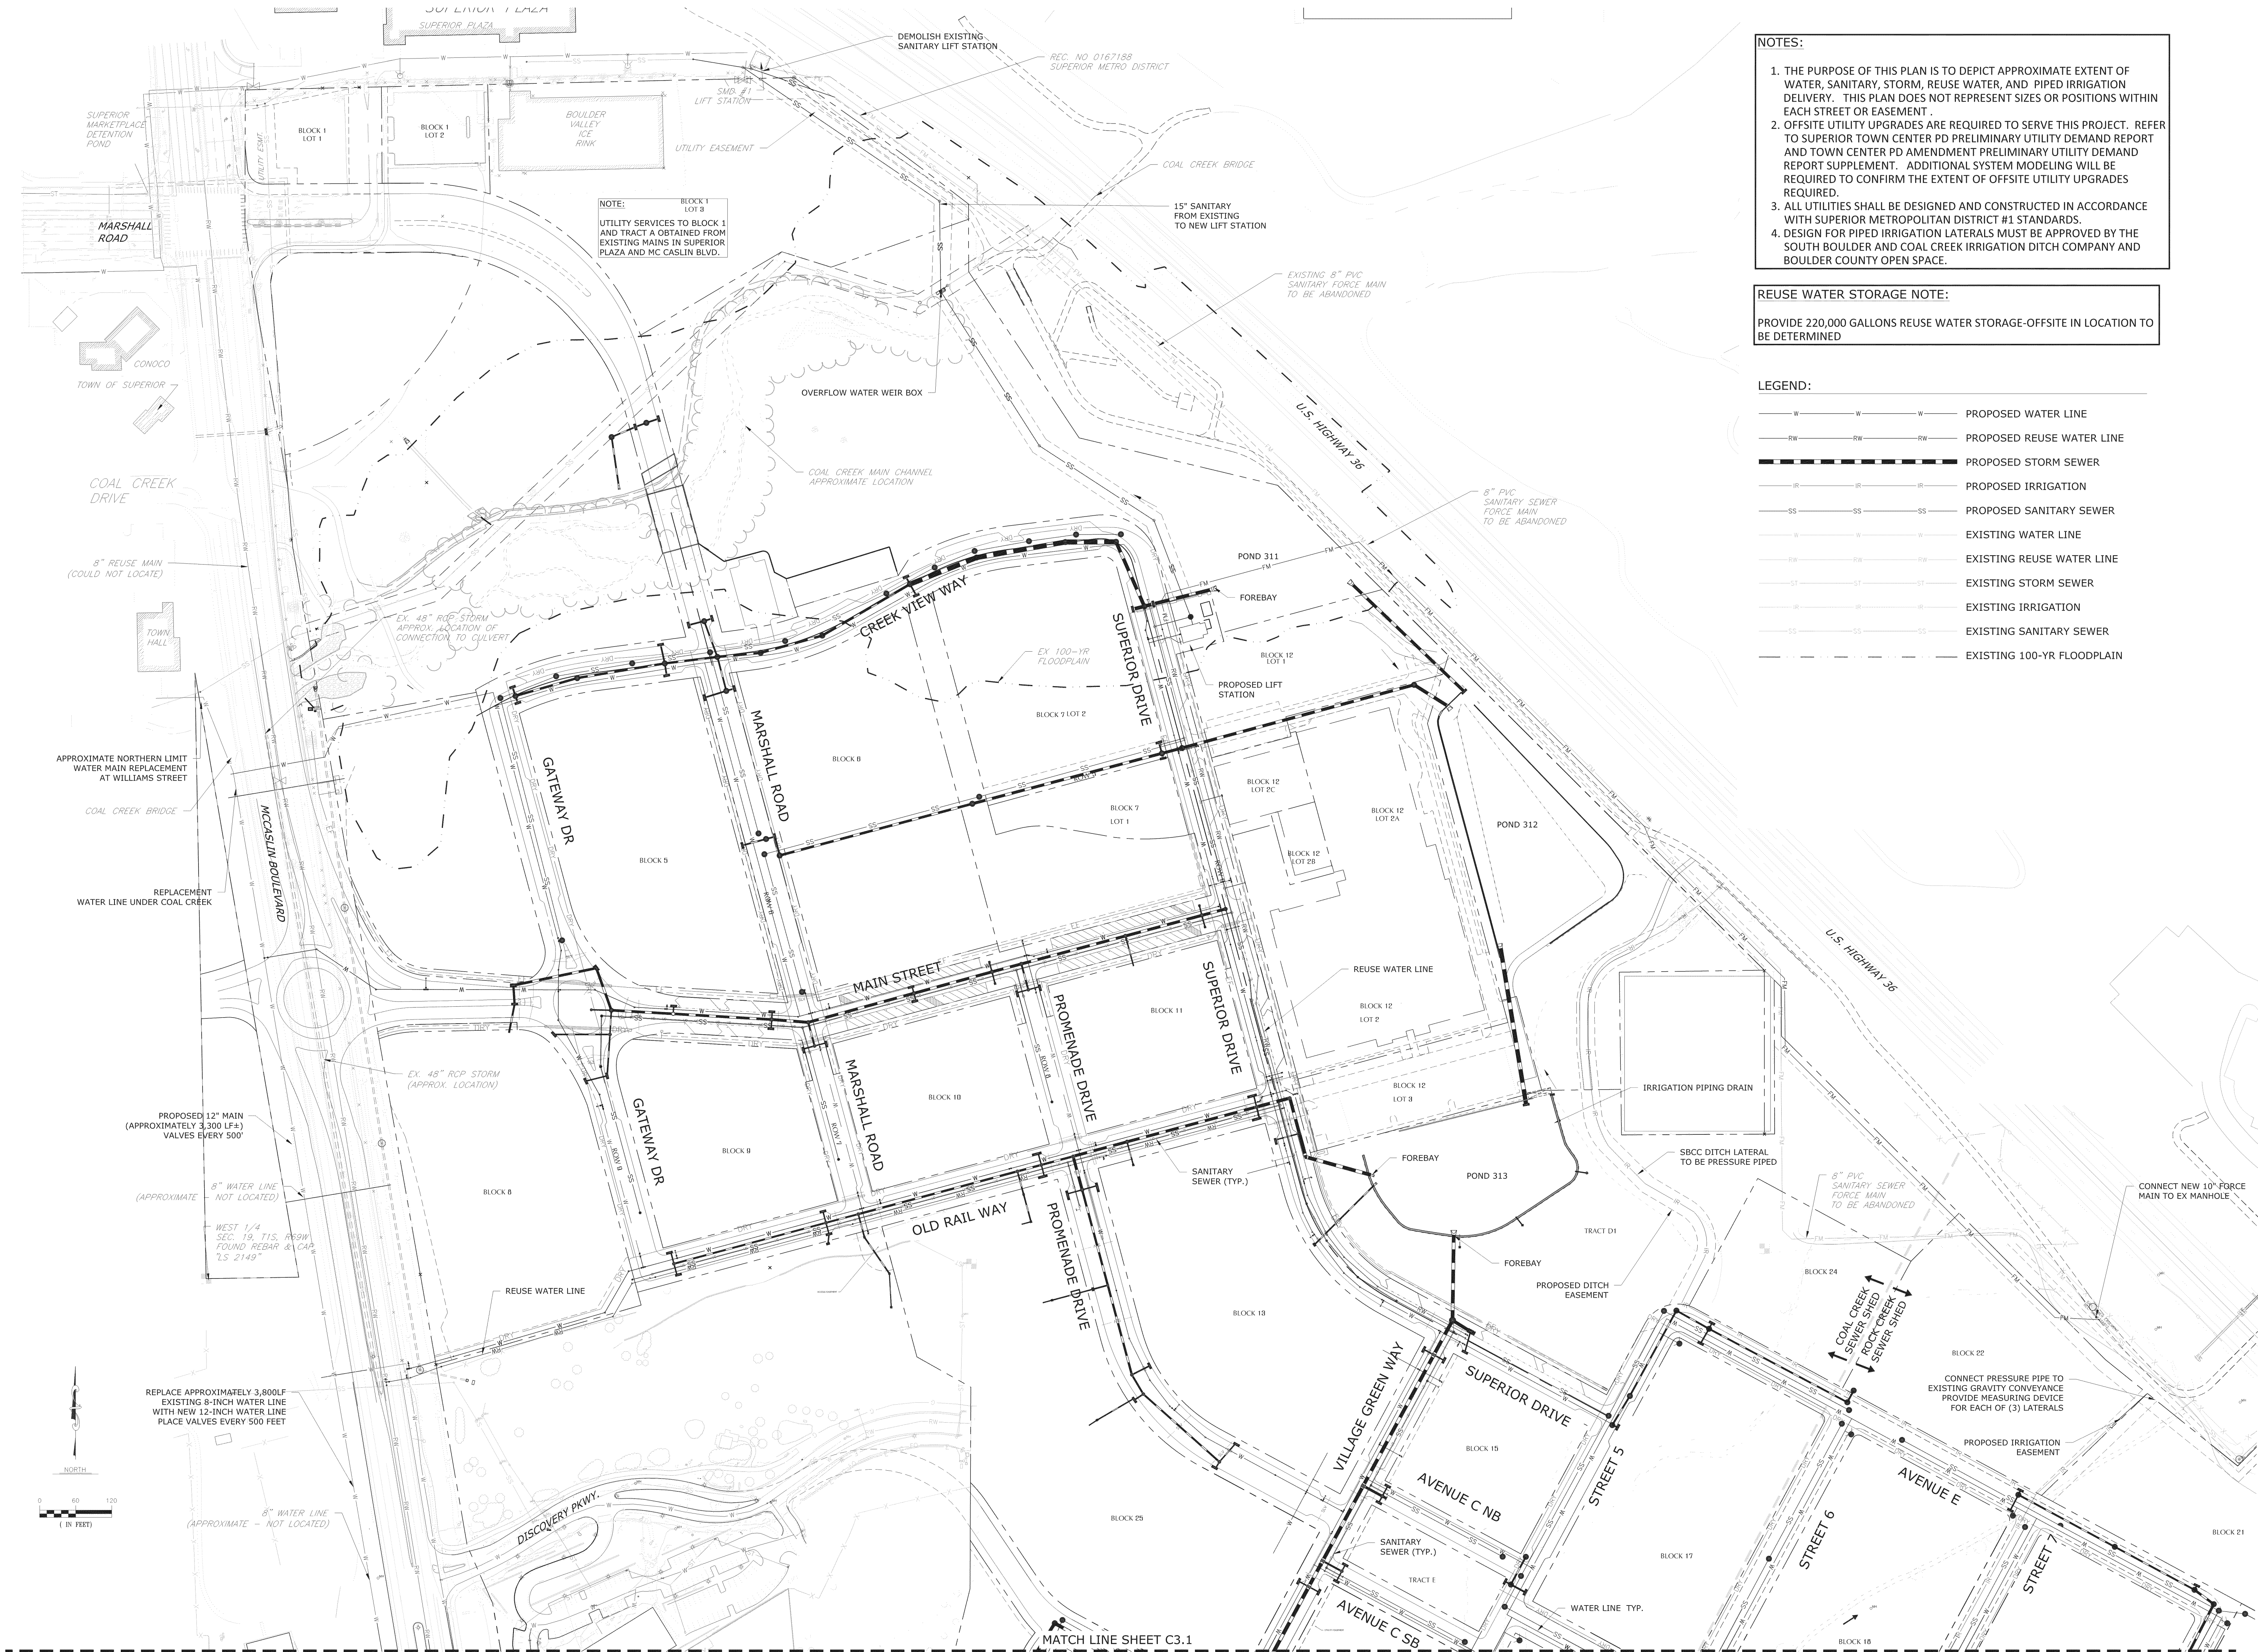

- NOTES:
1. THE PURPOSE OF THIS PLAN IS TO DEPICT APPROXIMATE EXTENT OF WATER, SANITARY, STORM, REUSE WATER, AND PIPED IRRIGATION DELIVERY. THIS PLAN DOES NOT REPRESENT SIZES OR POSITIONS WITHIN EACH STREET OR EASEMENT.
 2. OFFSITE UTILITY UPGRADES ARE REQUIRED TO SERVE THIS PROJECT. REFER TO SUPERIOR TOWN CENTER PD PRELIMINARY UTILITY DEMAND REPORT AND TOWN CENTER PD AMENDMENT PRELIMINARY UTILITY DEMAND REPORT SUPPLEMENT. ADDITIONAL SYSTEM MODELING WILL BE REQUIRED TO CONFIRM THE EXTENT OF OFFSITE UTILITY UPGRADES REQUIRED.
 3. ALL UTILITIES SHALL BE DESIGNED AND CONSTRUCTED IN ACCORDANCE WITH SUPERIOR METROPOLITAN DISTRICT #1 STANDARDS.
 4. DESIGN FOR PIPED IRRIGATION LATERALS MUST BE APPROVED BY THE SOUTH BOULDER AND COAL CREEK IRRIGATION DITCH COMPANY AND BOULDER COUNTY OPEN SPACE.

REUSE WATER STORAGE NOTE:

PROVIDE 220,000 GALLONS REUSE WATER STORAGE-OFFSITE IN LOCATION TO BE DETERMINED

LEGEND:

— W — W — W —	PROPOSED WATER LINE
— RW — RW — RW —	PROPOSED REUSE WATER LINE
— SS — SS — SS —	PROPOSED STORM SEWER
— IR — IR — IR —	PROPOSED IRRIGATION
— SS — SS — SS —	PROPOSED SANITARY SEWER
— W — W — W —	EXISTING WATER LINE
— RW — RW — RW —	EXISTING REUSE WATER LINE
— ST — ST — ST —	EXISTING STORM SEWER
— IR — IR — IR —	EXISTING IRRIGATION
— SS — SS — SS —	EXISTING SANITARY SEWER
— — — — —	EXISTING 100-YR FLOODPLAIN

RC SUPERIOR
114521 Camino Real
Suite 120
San Diego, CA 92130

Vested Rights:
This Plan constitutes a site specific development plan as defined in Section 24-68-101, et, seq., C.R.S., and Chapter 16 of the Superior Municipal Code, available at the Superior Town Hall, 124 East Coal Creek Drive, Superior, Colorado. This PD incorporates the Design Guidelines Supplement by reference, and such Design Guidelines Supplement shall be considered part of the PD. The term and other conditions of these vested rights are further described in the development agreement dated March 11, 2013.

NOTES:
1. Neither PDA #3, PDA #4 nor PDA #5 supersede or replace any sheets or Design Guidelines in PDA #1 and PDA #2 for Block 12. Block 12 shall be subject to the Design Guidelines adopted in PDA #1, as amended by PDA #2, and Block 12 shall be zoned as set forth in PDA #1, as amended by PDA #2.
2. PDA#4 revisions were limited to Lot 4, Block 1.
3. PDA#5 revisions are limited to Blocks 6, 7, 9, 10 and 11.
4. In the event of a conflict between the Design Guidelines Supplement and this plan sheet, this plan sheet shall control.

SUPERIOR TOWN CENTER
PD AMENDMENT #5

PROJ. NO.
DRAWN:
CHECKED:
APPROVED:
DATE: 12/02/2019
SUBMITTALS:
12-18-2019 TECHNICAL CORRECTIONS
01-15-2019 TECHNICAL CORRECTIONS

SHEET TITLE:
PRELIMINARY
UTILITY PLAN
NORTH

SCALE:
SHEET NUMBER
C3.0

RC SUPERIOR
11452I Camino Real
Suite 120
San Diego, CA 92130

Vested Rights:
This Plan constitutes a site specific development plan as defined in Section 24-68-101, et, seq., C.R.S., and Chapter 16 of the Superior Municipal Code, available at the Superior Town Hall, 124 East Coal Creek Drive, Superior, Colorado. This PD incorporates the Design Guidelines Supplement by reference, and such Design Guidelines Supplement shall be considered part of the PD. The term and other conditions of these vested rights are further described in the development agreement dated March 11, 2013.


NOTES:
1. Neither PDA #3, PDA #4 nor PDA #5 supersede or replace any sheets or Design Guidelines in PDA #1 and PDA #2 for Block 12. Block 12 shall be subject to the Design Guidelines adopted in PDA #1, as amended by PDA #2, and Block 12 shall be zoned as set forth in PDA #1, as amended by PDA #2.
2. PDA#4 revisions were limited to Lot 4, Block 1.
3. PDA#5 revisions are limited to Blocks 6, 7, 9, 10 and 11.
4. In the event of a conflict between the Design Guidelines Supplement and this plan sheet, this plan sheet shall control.

SUPERIOR TOWN CENTER
PD AMENDMENT #5

PROJ. NO.
DRAWN:
CHECKED:
APPROVED:
DATE: 12/02/2019
SUBMITTALS:
12-18-2019 TECHNICAL CORRECTIONS
01-15-2019 TECHNICAL CORRECTIONS

SHEET TITLE:
**PRELIMINARY
UTILITY PLAN
SOUTH**

SCALE:
SHEET NUMBER
C3.1

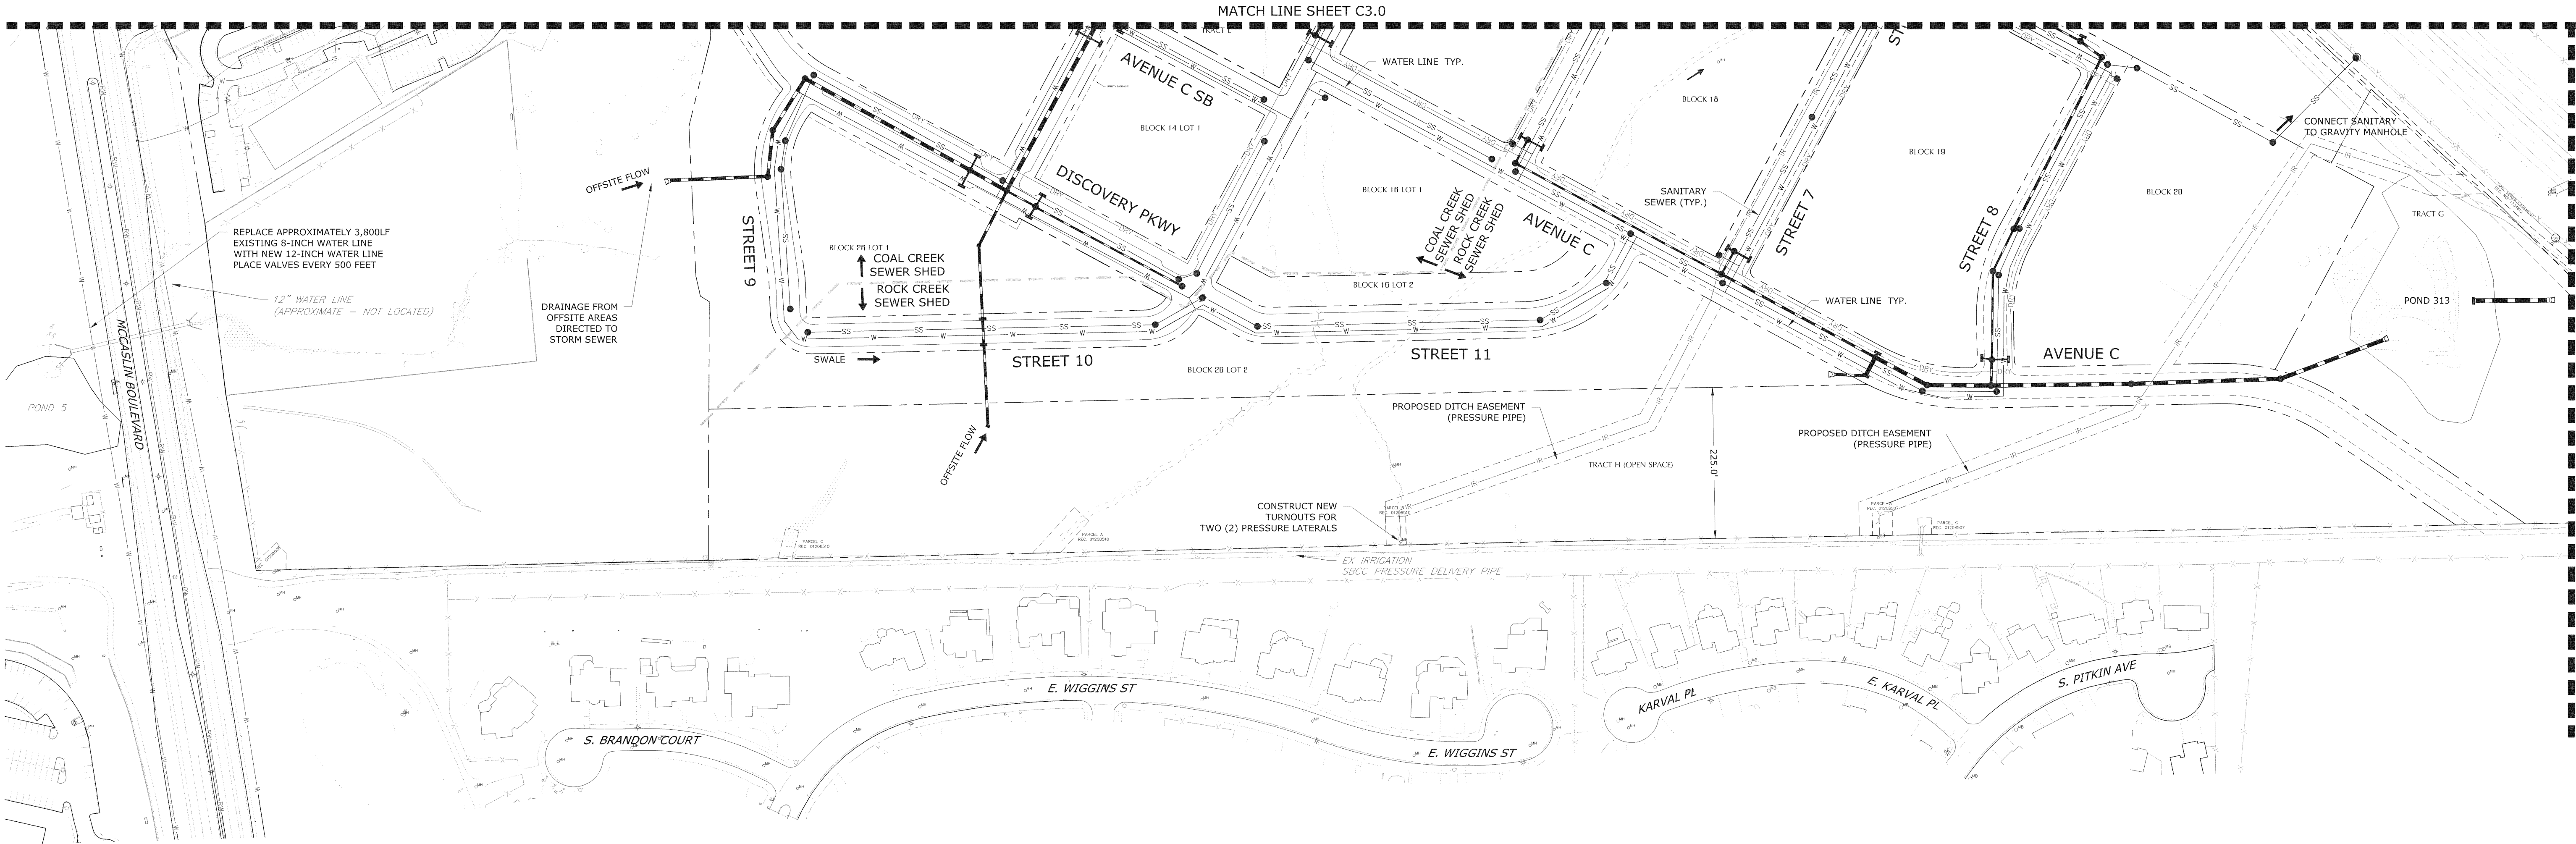

- NOTES:**
1. THE PURPOSE OF THIS PLAN IS TO DEPICT APPROXIMATE EXTENT OF WATER, SANITARY, STORM, REUSE WATER, AND PIPED IRRIGATION DELIVERY. THIS PLAN DOES NOT REPRESENT SIZES OR POSITIONS WITHIN EACH STREET OR EASEMENT.
 2. OFFSITE UTILITY UPGRADES ARE REQUIRED TO SERVE THIS PROJECT. REFER TO SUPERIOR TOWN CENTER PD PRELIMINARY UTILITY DEMAND REPORT AND TOWN CENTER PD AMENDMENT PRELIMINARY UTILITY DEMAND REPORT SUPPLEMENT. ADDITIONAL SYSTEM MODELING WILL BE REQUIRED TO CONFIRM THE EXTENT OF OFFSITE UTILITY UPGRADES REQUIRED.
 3. ALL UTILITIES SHALL BE DESIGNED AND CONSTRUCTED IN ACCORDANCE WITH SUPERIOR METROPOLITAN DISTRICT #1 STANDARDS.
 4. DESIGN FOR PIPED IRRIGATION LATERALS MUST BE APPROVED BY THE SOUTH BOULDER AND COAL CREEK IRRIGATION DITCH COMPANY AND BOULDER COUNTY OPEN SPACE.

REUSE WATER STORAGE NOTE:
PROVIDE 220,000 GALLONS REUSE WATER STORAGE-OFFSITE IN LOCATION TO BE DETERMINED

LEGEND:	
	PROPOSED WATER LINE
	PROPOSED REUSE WATER LINE
	PROPOSED STORM SEWER
	PROPOSED IRRIGATION
	PROPOSED SANITARY SEWER
	EXISTING WATER LINE
	EXISTING REUSE WATER LINE
	EXISTING STORM SEWER
	EXISTING IRRIGATION
	EXISTING SANITARY SEWER
	EXISTING FLOODWAY
	EXISTING 100-YR FLOODPLAIN

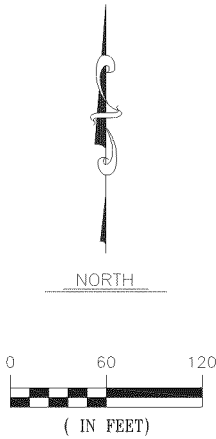
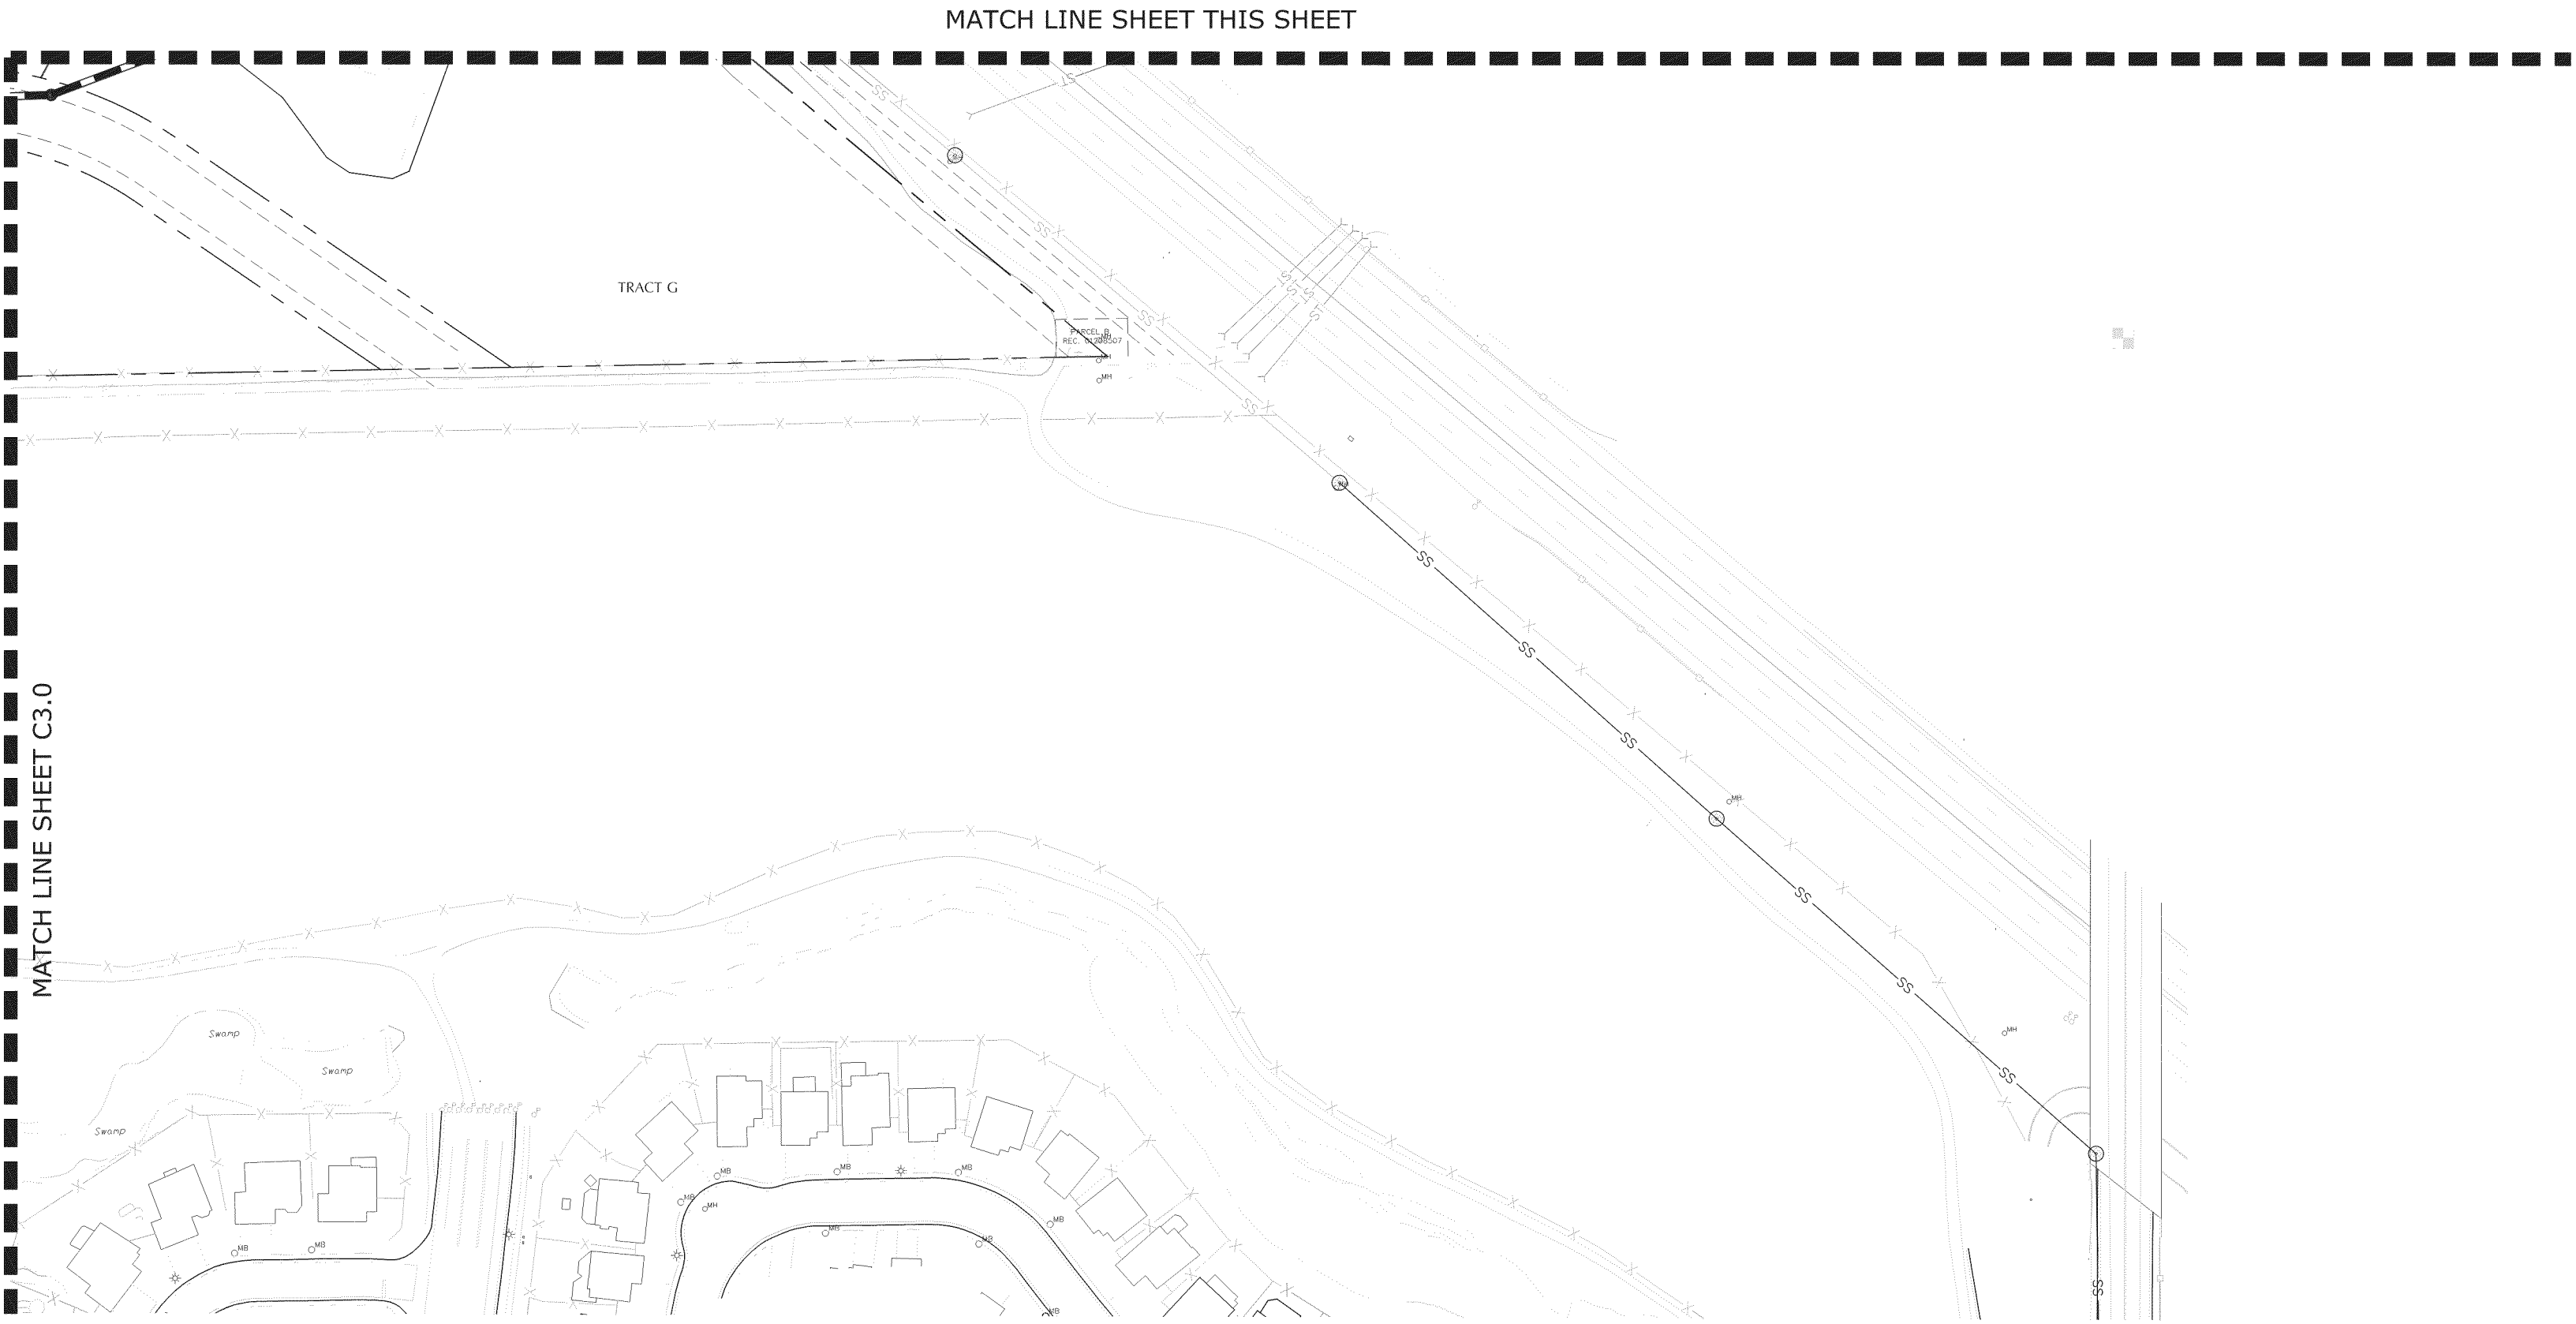


Exhibit B
from
Town of Superior
Ordinance No. 0-6
Series 2013

EXHIBIT B

PROJECT IMPLEMENTATION – RIGHTS AND OBLIGATIONS
PD AMENDMENT sheet PI.0

1. No Oversized Facilities. Developer shall not be required to construct any oversized facilities for any property west of McCaslin Boulevard. Oversized facilities means any Public Improvement required by the Town to be larger than that required to serve the Town Center.
2. Town Approval. Any time Developer or any Successor Developer is required to submit to the Town any Public Improvements to the Town for conditional or final acceptance of such Public Improvements, the Town will administratively approve or disapprove such Public Improvements, as a ministerial act, without approval of the Planning Commission or the Town Board being required.
3. Coal Creek Drive Access. The Town established the importance of connecting the Project to the existing neighborhoods to the south and identified the general location of the connection on the southeast corner of the Property (the “Coal Creek Drive Access”) for access from the Town Center to Coal Creek Drive. The Town will not impose the requirement that Developer provide access to Coal Creek Drive unless the Town acquires the Coal Creek Drive Access for such access. Developer will advance to the Town the costs incurred by the Town in acquiring the Coal Creek Drive Access. In addition to the costs of land acquisition, Developer will be responsible for the cost of the design and construction of the improvements for such access, and all such costs shall be reimbursable pursuant to a reimbursement agreement with the Town that will be funded from future development of such off-site (intervening) property.
4. Marshall Road Structure. Developer will use commercially reasonable efforts to obtain all approvals and permits for a structure to carry Marshall Road over Coal Creek in the approximate location depicted herein. The Town shall cooperate with Developer in supporting such efforts to obtain the approvals and permits as Developer may from time to time reasonably request provided that Developer shall pay all costs and expenses incurred in such approval and permitting process and the construction of the structure, which construction shall not be required until all approvals and permits are obtained and then only in connection with the approval of a future FDP. If Developer is unable to obtain all approvals and permits, Developer will cooperate with the Town in implementing alternative traffic mitigation measures if necessary to achieve acceptable levels of service on adjacent roads, but the Town will not fail to approve any FDP solely because the Developer is unable to obtain all such approvals and permits.
5. Lift Station. The Town will use commercially reasonable efforts to obtain all approvals and permits for a sanitary sewer lift station (the “Lift Station”) in the approximate location of the Tract C Lift Station depicted herein. The Lift Station will be used in providing sewer service to the Project and other portions of the Town. Developer shall cooperate with the Town in supporting such efforts to obtain the approvals and permits as the Town may from time to time reasonably request provided that the Town shall pay all costs and expenses incurred in such approval and permitting process.

9

8/20/2013
C:\USERS\PHYLLISH\APPPDATA\LOCAL\MICROSOFT\WINDOWS\TEMPORARY INTERNET
FILES\CONTENT\OUTLOOK\PTD\H1JQ8\TOWN CENTER PDP AMEND-6.DOC

6. Special Districts. The Town acknowledges that Developer may form one or more Districts for the purpose of providing facilities or services to the Property, either independently or as Developer's designee or assignee under this Plan. The Districts may facilitate financing, construction, and maintenance of the public infrastructure improvements and other public facilities of the Project for which Developer are or may become obligated under the terms in this Plan, including construction of streets, parks, water lines, sanitary sewer lines, storm drainage facilities, and other utilities and Public Improvements serving the Property. The Town will not unreasonably withhold its approval of the service plan for any new such Districts or for any subsequent proceedings to consolidate the Districts. Further, the Town agrees that such Districts may exercise any and all powers and functions permitted by law in accordance with their service plans, including the provision of facilities and services to the Property.]
7. Vested Rights Created. The PD Plan constitutes a site specific development plan as defined in C.R.S. § 24-68-101, *et seq.*, and Chapter 16 of the Town Code, and shall create vested property rights for five (5) years from the effective date of approval of the PD Plan, which vested property rights may be extended pursuant to Section 8. The vested property rights include the rights identified below:

- (a) The right to Develop, plan and engage in land uses within the Property in the order as set forth in the Town Center Plat and the PD Plan and the B-O Zone District for the B-O Property, if applicable, and upon approval by the Town, any Final Development Plan or rezoning, including the uses, density and intensity of use.
- (b) The right to have the PD Plan and existing zoning and approved rezoning to remain valid for the term of the vested property rights established by this PD Plan.
- (c) The right to apply for and, upon compliance with the terms and conditions of the PD Plan and any Final Development Plan and any terms of the Town Code or other applicable regulations adopted by the Town or Superior Metropolitan District No. 1, as amended, to receive grading permits, building permits, water taps, sewer taps, certificates of occupancy, and other permits necessary for Development, construction and occupancy of improvements within the Project.

8. Extension of Vested Property Rights. In recognition of the benefits the Town will derive from development of the Project, the size of the development contemplated under this Agreement, the substantial investment and time required to complete the development of the Project and related infrastructure and public facilities, the anticipated phased development of the Project over an extended period under current market conditions, and the possible impact of economic cycles and varying market conditions during the course of Development that might further extend the build-out period, the vested property rights contemplated by this Section 8 shall be extended for an additional fifteen (15) years if Developer completes the Public Improvements for Phase One within five (5) years from the effective date of approval of the PD Plan. Such Public Improvements shall be deemed complete when all of the Public Improvements required by the Final Development Plan for Phase One have been conditionally accepted by the Town in accordance with the terms of this PD Plan. If the Town determines that the Public Improvements for the Phase One are not complete within such 5-year period, the Town shall provide at least one hundred twenty (120) days prior written notice to Developer,

10

8/20/2013
C:\USERS\PHYLLISH\APPPDATA\LOCAL\MICROSOFT\WINDOWS\TEMPORARY INTERNET
FILES\CONTENT\OUTLOOK\PTD\H1JQ8\TOWN CENTER PDP AMEND-6.DOC

during which time Developer may complete such Public Improvements; provided that, if such Public Improvements are completed within such one hundred twenty (120) days, the extension shall be granted.

9. Final Development Plan for Phase One. The Town agrees to present the Final Development Plan (“FDP”) for Phase One to the Board of Trustees within ninety (90) days of receipt of a complete FDP application, as determined by the Town under the Town Code. Should the Board of Trustees fail to act on the FDP for Phase One within ninety (90) days of the opening of the public hearing on the FDP for Phase One, upon the 91st day, the five-year period established in Section 8 hereof shall begin to be tolled, and shall continue to be tolled until the approval of the FDP for Phase One, if the FDP for Phase One is approved by the Board of Trustees.

10. Site Specific Development Plans. Each subdivision plat, Final Development Plan and application for rezoning of the Property that Developer or any Successor Developer submits to the Town subsequent to the effective date of approval of the PD Plan will be eligible for vested property rights for the remaining amount of the vested rights term established in this Plan.

11. No Obligation to Develop. Notwithstanding anything to the contrary in this PD Plan, Developer will have no obligation to Develop all or any portion of the Project and will have no liability under this Plan to the Town or to any other party for its failure to develop all or any part of the Town Center unless provided for in a Final Development Plan or any other agreement executed by the Town and Developer and then only to the extent and with respect to the applicable property that is subject to the Final Development Plan or other any other agreement.

12. Site Specific Development Plan. Pursuant to Section 16-12-80(b), on the effective date of approval of the PD Plan, this PD Plan has been approved by the Town Board and is a site specific development plan vesting property rights in Developer. By approving this PD Plan, the Town acknowledges that all of the terms and conditions for the creation of the vested property rights described in Section 7 hereof (including the requirements for all of the documents referred to in Section 16-12-50(a) of the Town Code) have been satisfied, subject to any requirements in the Town Code for publication.

13. School Impact Fees. Developer shall dedicate a parcel of land in Planning Area 3 consisting of 2.0 net acres in the general location of Block 14 (the “School Site”) at such time as the Boulder Valley School District (“BVSD”) provides evidence to the Town that BVSD has the funding and capability for the construction of an Early Childhood Education Center on the School Site. The dedication shall be to the Town or BVSD, as directed by the Town. If Developer makes such decision, it shall be in lieu of and in complete satisfaction of any obligation of Developer to pay any school impact fees or any other fees for schools that may otherwise be required under the Town Code. If the foregoing conditions are not satisfied by BVSD and the Town does not make the request for dedication within four (4) years of the effective date of approval of the PD Plan, then Developer shall, in lieu of such dedication of the School Site, pay to the Town a fee of Two Million Dollars (\$2,000,000) in full satisfaction of any land dedication, school impact fees or any other fees or dedications for schools that may otherwise be required under the Town Code. In such event, Developer shall retain the School Site for development in accordance with the PD Plan and make the payment to the Town of the

11

8/20/2013
C:\USERS\PHYLLISH\APPPDATA\LOCAL\MICROSOFT\WINDOWS\TEMPORARY INTERNET
FILES\CONTENT\OUTLOOK\PTD\H1JQ8\TOWN CENTER PDP AMEND-6.DOC

Two Million Dollars (\$2,000,000) at the time the Final Development Plan that contains the School Site is approved by the Town.

14. Intergovernmental Agreement. Section 3(b) of the First Amendment to Intergovernmental Agreement (the “First Amendment”) between the Town and the City of Louisville requires a certain minimum number of square feet of retail, sales tax-generating development occur on portions of the Property before certificates of occupancy are granted for a certain number of residential dwelling units within portion of the Property. To the extent such provisions are enforceable, Developer shall be bound by such provisions of the First Amendment. The sole remedy available to the Town for noncompliance with such provisions will be withholding the issuance of certificates of occupancy for residential dwelling units until the minimum standards are satisfied in accordance with Section 3(b) of the First Amendment.

RC SUPERIOR
11452I Camino Real
Suite 120
San Diego, CA 92130

Vested Rights:
This Plan constitutes a site specific development plan as defined in Section 24-68-101, et, seq., C.R.S., and Chapter 16 of the Superior Municipal Code, available at the Superior Town Hall, 124 East Coal Creek Drive, Superior, Colorado. This PD incorporates the Design Guidelines Supplement by reference, and such Design Guidelines Supplement shall be considered part of the PD. The term and other conditions of these vested rights are further described in the development agreement dated March 11, 2013.

- NOTES:
1. Neither PDA #3, PDA #4 nor PDA #5 supersede or replace any sheets or Design Guidelines in PDA #1 and PDA #2 for Block 12. Block 12 shall be subject to the Design Guidelines adopted in PDA #1, as amended by PDA #2, and Block 12 shall be zoned as set forth in PDA #1, as amended by PDA #2.
2. PDA#4 revisions were limited to Lot 4, Block 1.
3. PDA#5 revisions are limited to Blocks 6, 7, 9, 10 and 11.
4. In the event of a conflict between the Design Guidelines Supplement and this plan sheet, this plan sheet shall control.

SUPERIOR TOWN CENTER
PD AMENDMENT #5

PROJ. NO.
DRAWN:
CHECKED:
APPROVED:
DATE: 12/02/2019
SUBMITTALS:
12-18-2019 TECHNICAL CORRECTIONS
01-15-2019 TECHNICAL CORRECTIONS

SHEET TITLE:

PROJECT
IMPLEMENTATION
RIGHTS &
OBLIGATIONS

SCALE:
SHEET NUMBER

PI 1.0